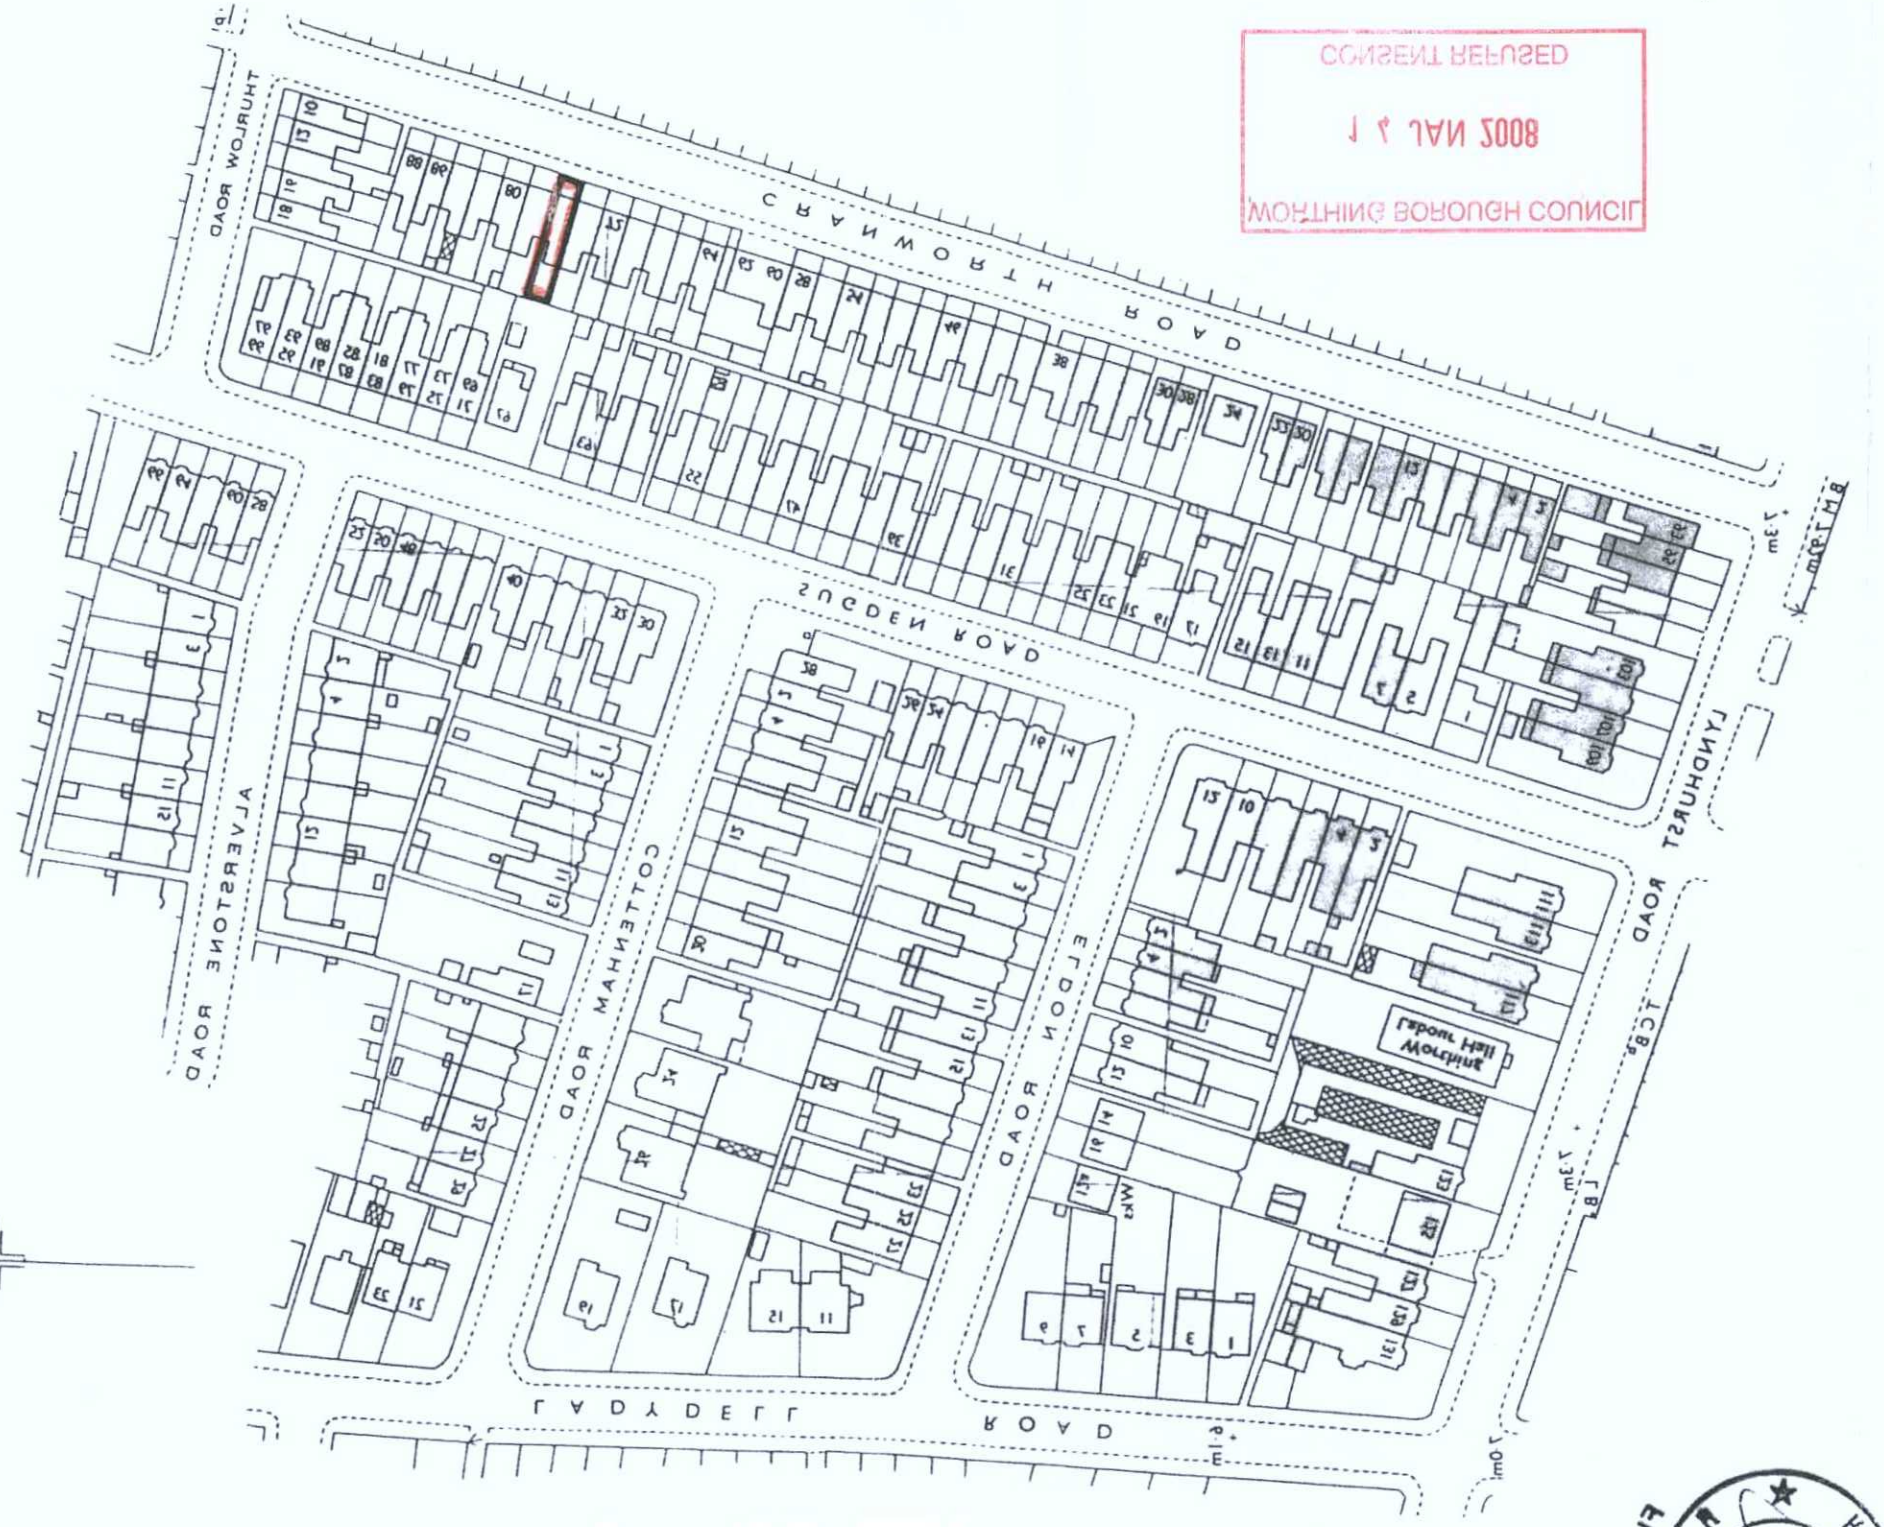

Please be advised that this drawing remains the intellectual property of Anchor Trust (Anchor) until completion of works as agreed in the 'Agreement to provide the Staying Put service, and/or all monies due to Anchor have been paid in full.

Note:
Do not scale from drawing,
all dimensions to be checked on site.

BOROUGH OF WORTHING
DEPOSITED 23/11/07
T.P. REF. NO.
MB 27/1382

Client name & address:
Mrs S Spearman
76 Cranworth Road
Worthing
BN11 2LF

Title: Loft Conversion for Bedroom

Drawn By: jrc

Date: Sept 2007 | Scale: 1:1250

Dwg. No.: 33943 | Revision:

ASP Agency name & address:
Arun & Worthing
3 Churchill Court
112 The Street

Technical Officer:
John Cockrell

Anchor Trust (Anchor) until completion of works as agreed in the 'Agreement to provide the Staying Put service, and/or all monies due to Anchor have been paid in full.

T.P. OFFICE COPY

1577002003

H.M. LAND REGISTRY

ORDNANCE SURVEY PLAN REFERENCE

COUNTY WEST SUSSEX | DISTRICT WORTHING | SECTION O | 1/1250 Scale

© Crown copyright 1976

484 ● 4 X 4 ● 1 3 8 4