BLOCK PLAN. SCALE 1:500

N

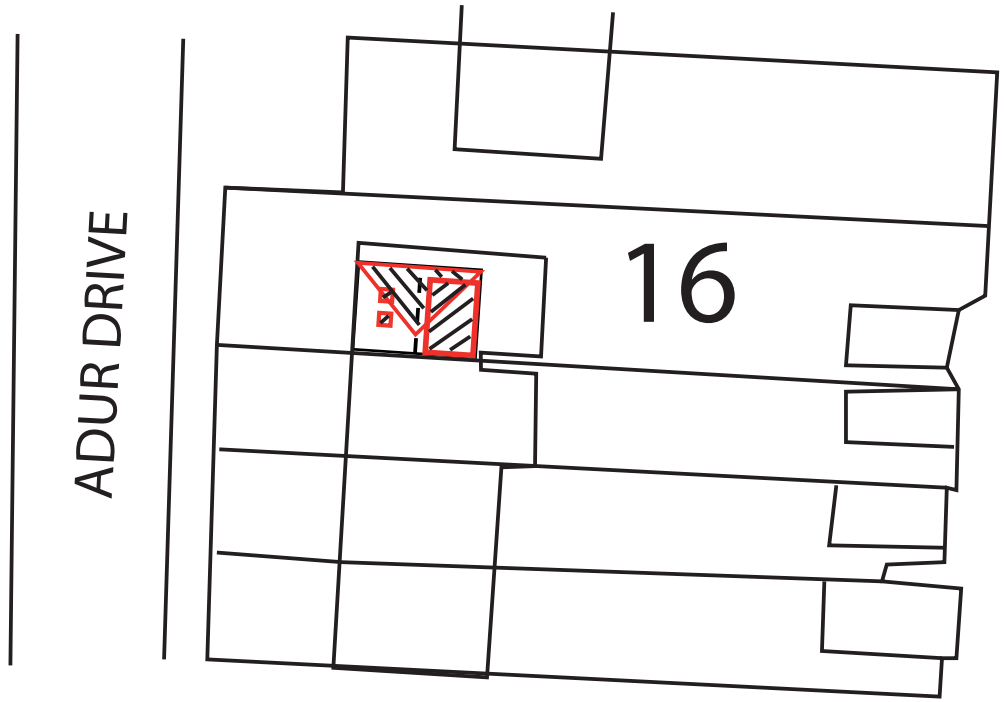

© copyright

ED63 ELEMENTAL DESIGN	elementaldesign63@gmail.com 07799 402 870 07754 093 904	16 ADUR DRIVE, SHOREHAM			Drawing Title: Hip to Gable Roof Extension, Rear Flat Roof Dormer.		1:500 Scale Bar 5m 10m 15m 20m
		BLOCK PLAN	SCALE 1:500	A4	Drawing No.-16AD.BP	Rev:	Drawn by - A.Ramus Date: 12-02-2020