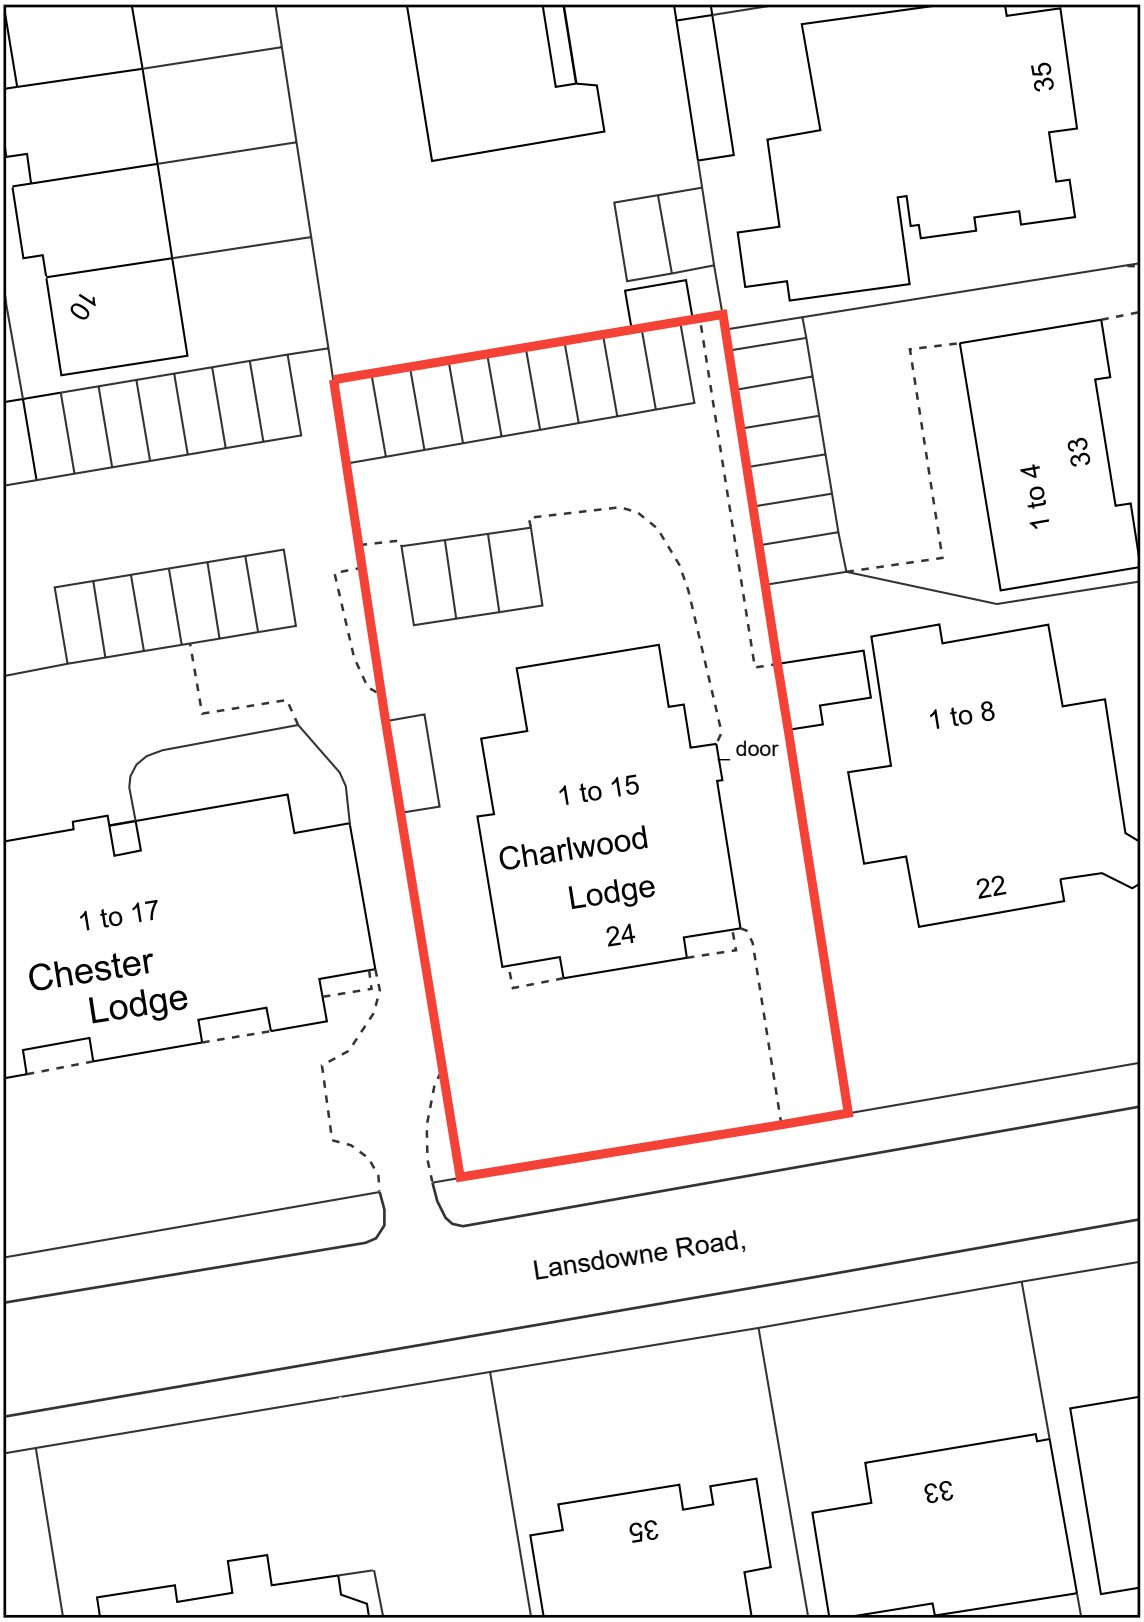


Site & Block Plan

Metres
0 2.5 5 10 15 20 25

FIND
PROFESSIONAL MAPPING INTELLIGENCE

Map data

N

This product includes mapping data licensed from Ordnance Survey with the permission of the Controller of HMSO - Crown Copyright and/or database right 2024.
All rights reserved. Licence Number 100047514.

Sussex Building Surveyors Ltd

01903 529583 adk@sussexbuildingsurveyors.com

Charlwood Lodge, 24 Lansdowne Road, Worthing. BN11 4NF

Replacement Common Parts Door **Site & Block Plan**

Scale: 1:500 Paper: A4

Date: December 2024 Drg No.: SBS/985/02

Do not scale except for planning purposes. All dimensions to be checked on site.