

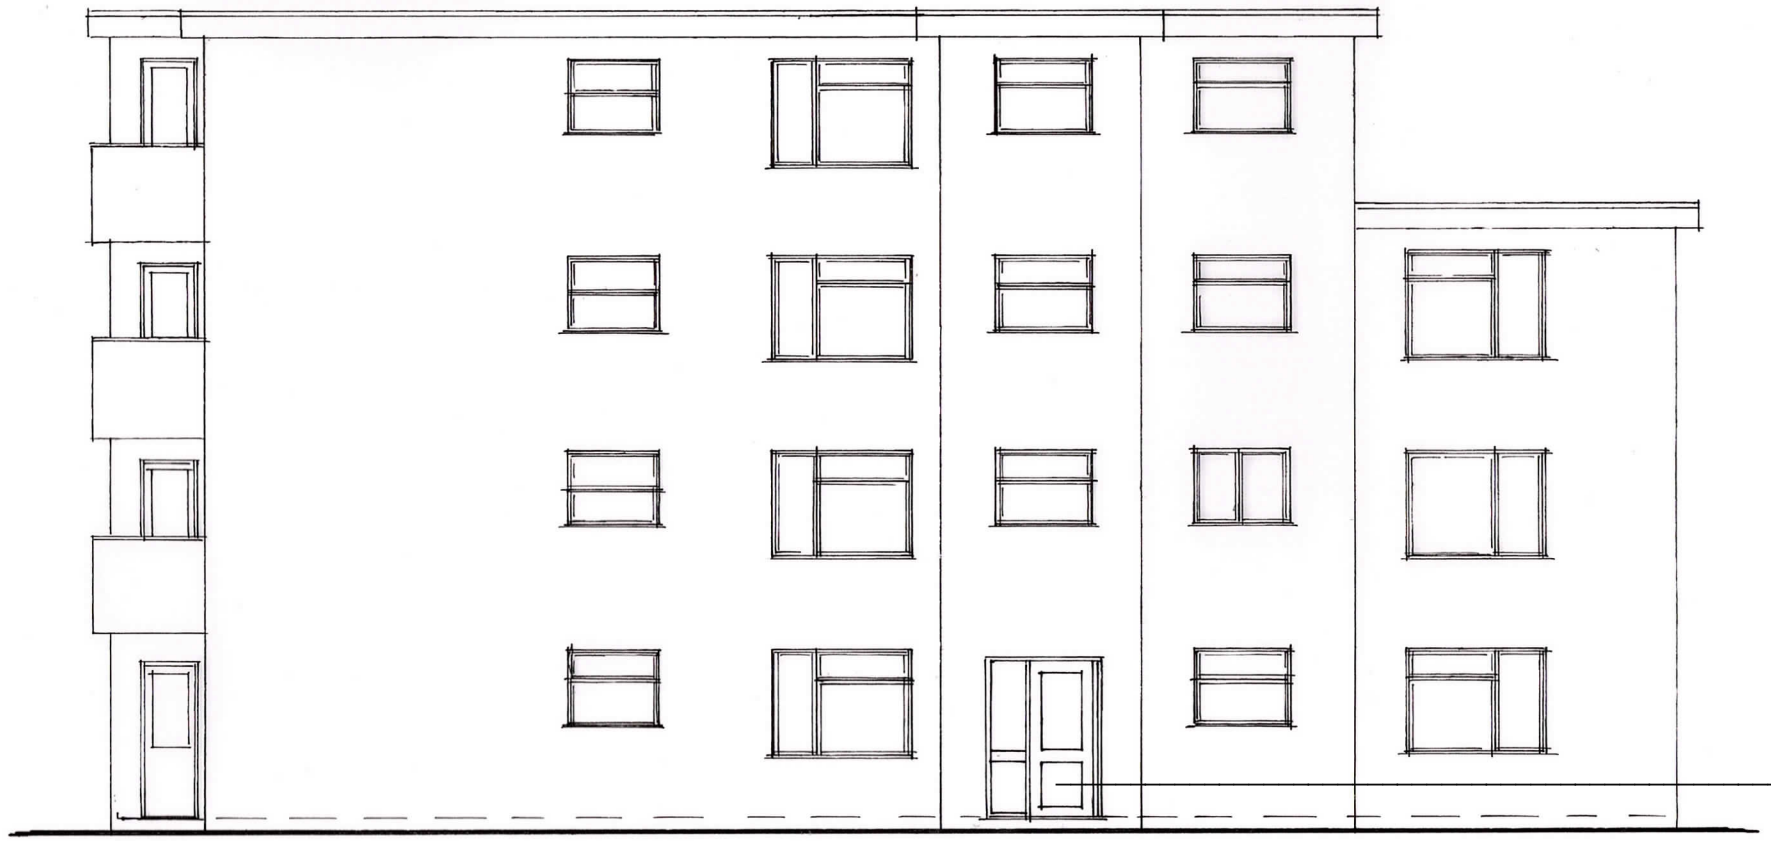


Proposed East Elevation

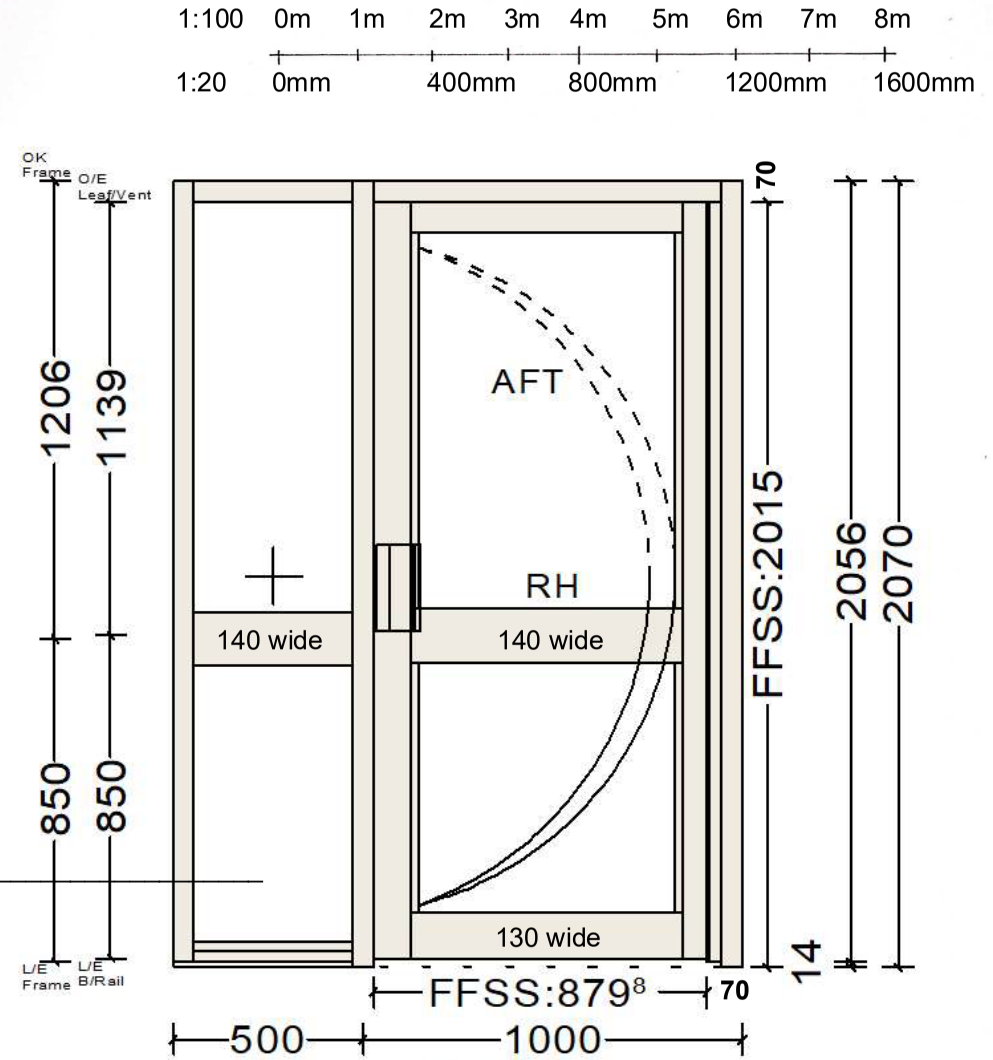

New white powder coated aluminium double glazed door and frame

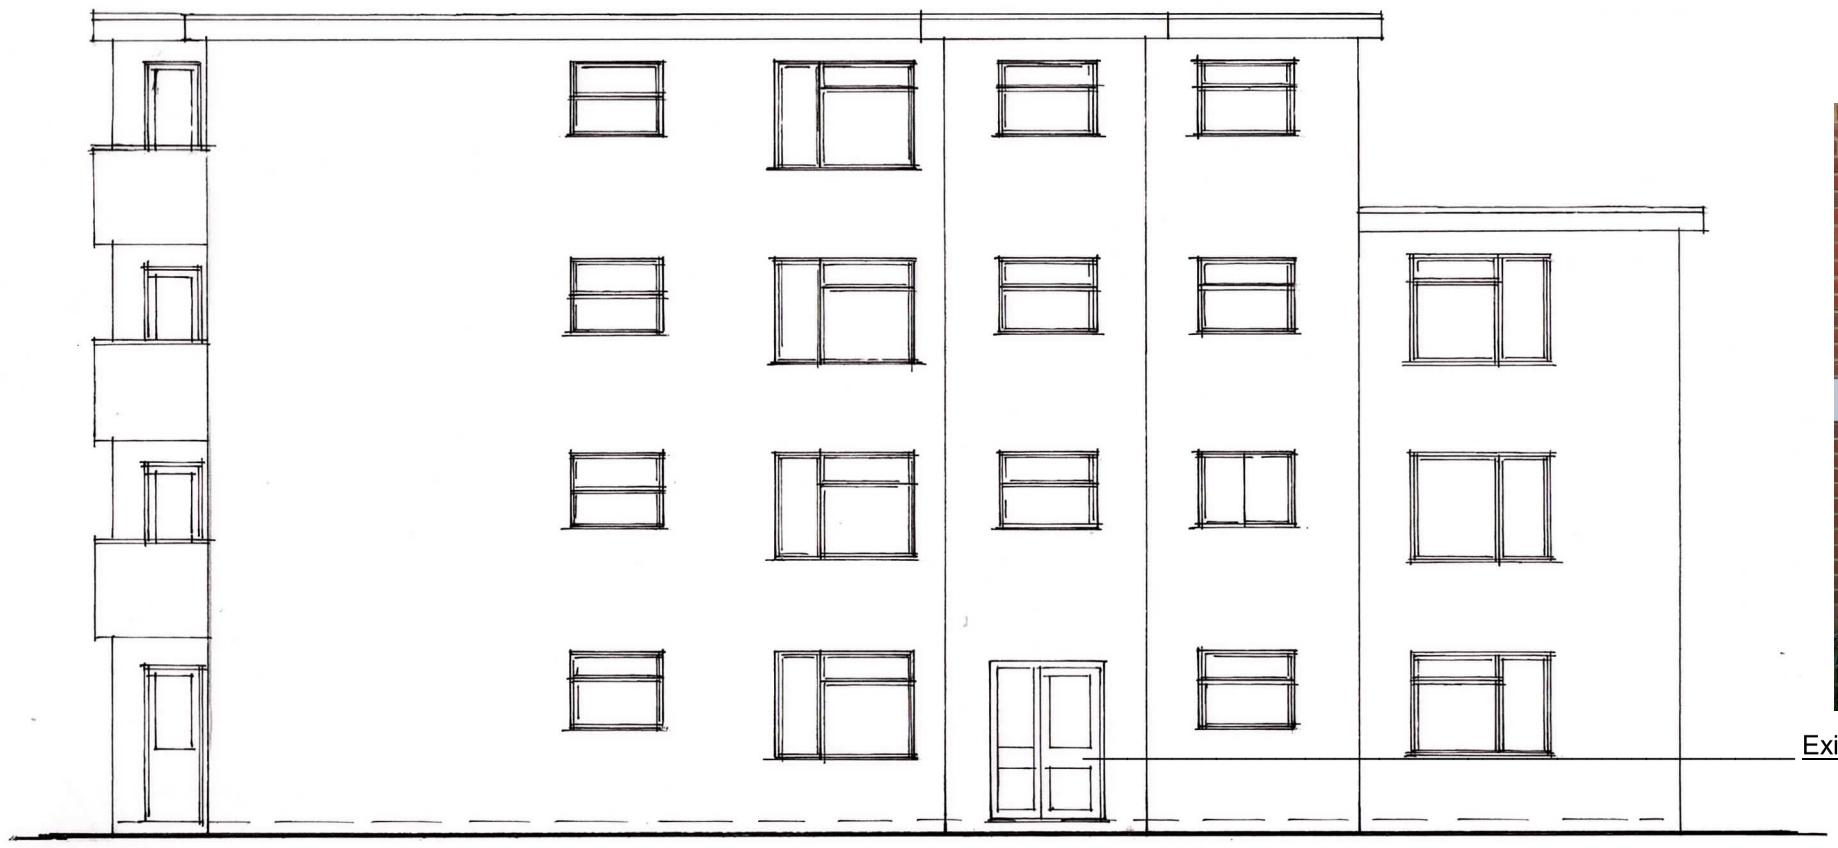

Existing East Elevation



Existing single glazed timber frame and door

Sussex Building Surveyors Ltd

01903 529583
adk@sussexbuildingsurveyors.com

Charlwood Lodge,
24 Lansdowne Road,
Worthing.
BN11 4NF

Replacement Common Parts Door
Existing & Proposed East Elevations

Scale: 1:100 &1:20
Paper: A3
Date: January 2025
Drg No.: SBS/985/01B

Do not scale except for planning purposes.
All dimensions to be checked on site.