


DO NOT SCALE FROM THIS DRAWING

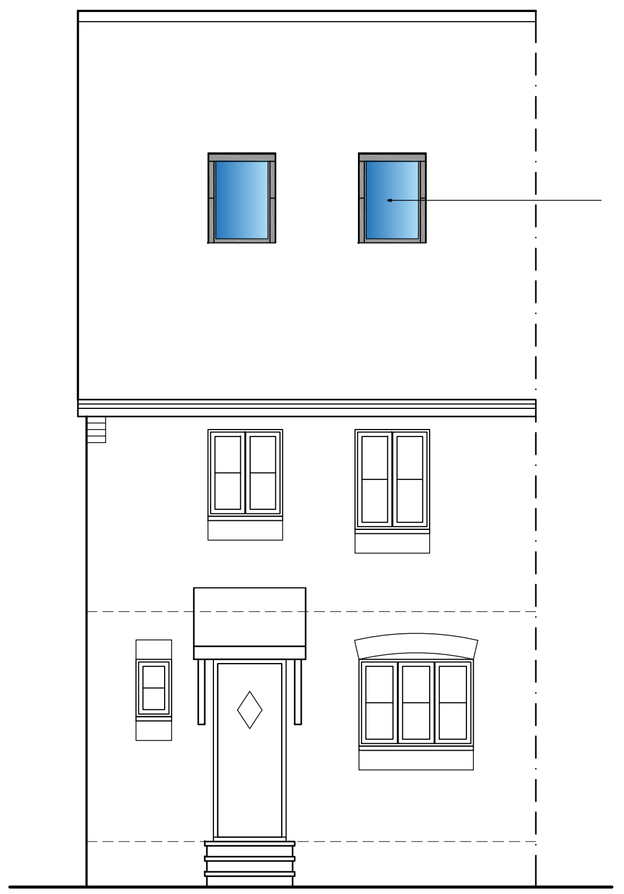


West Elevation

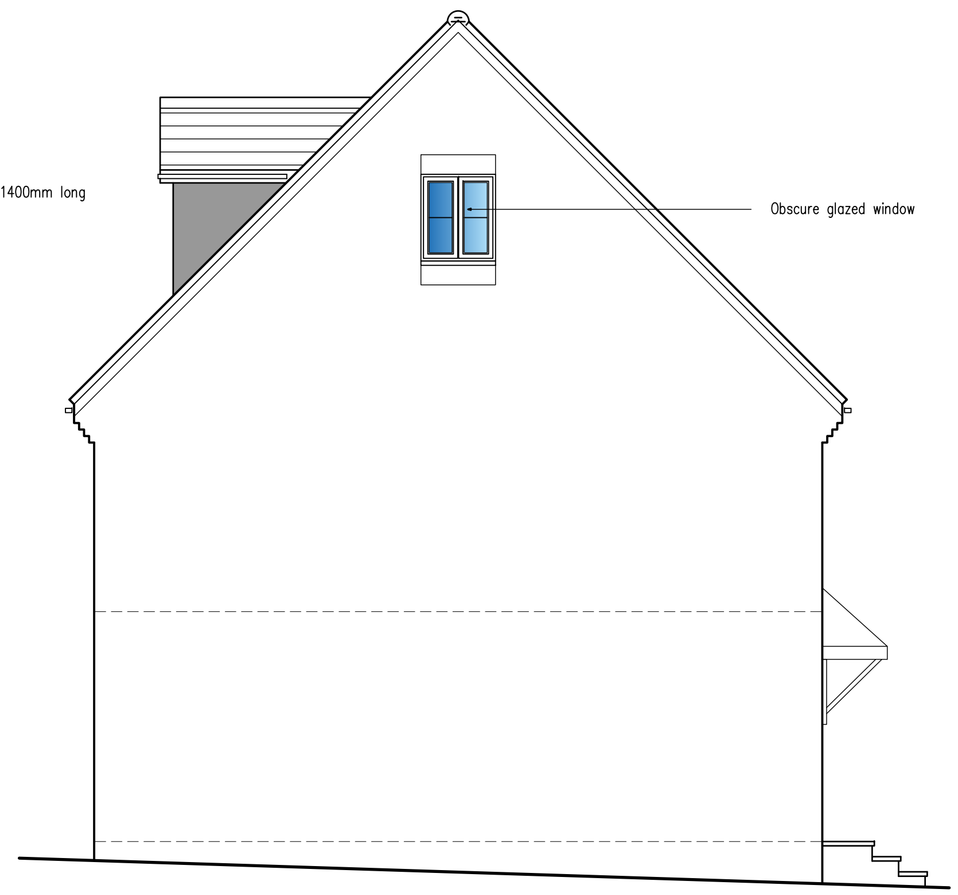


North Elevation

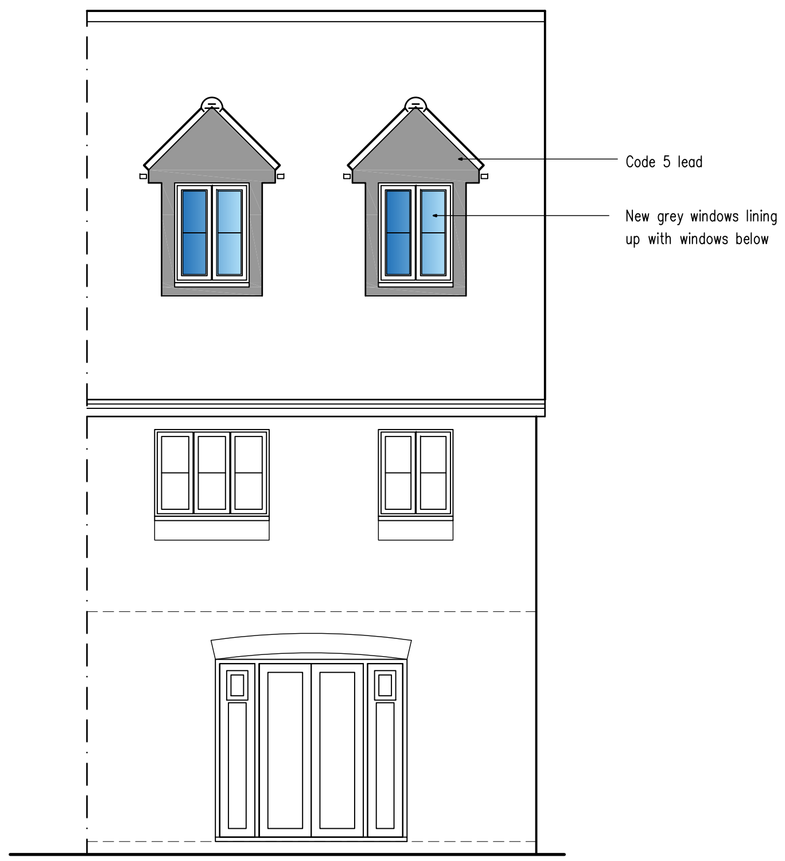


East Elevation

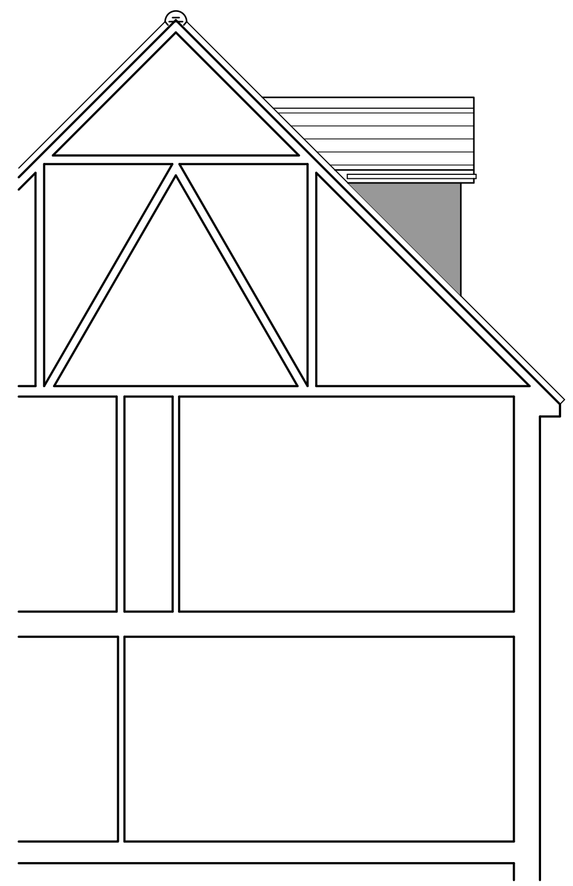


South Elevation

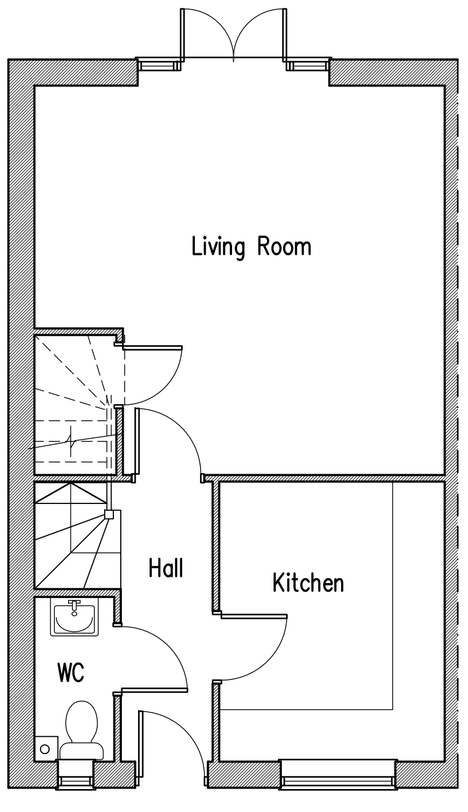


Ground Floor Plan

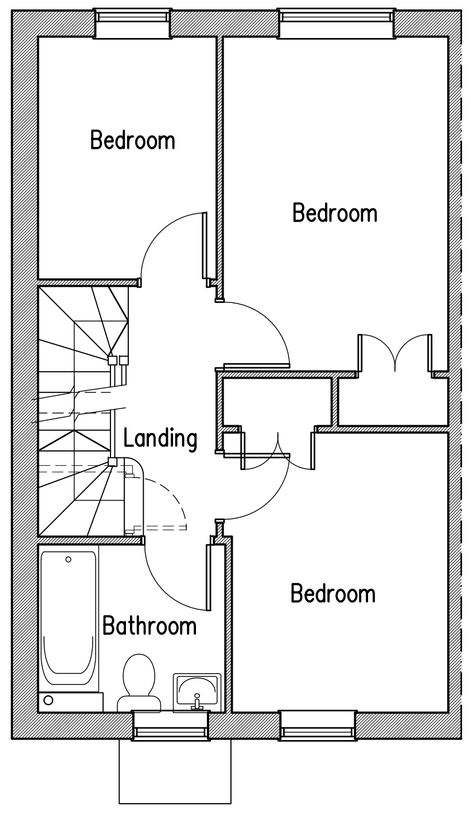


First Floor Plan

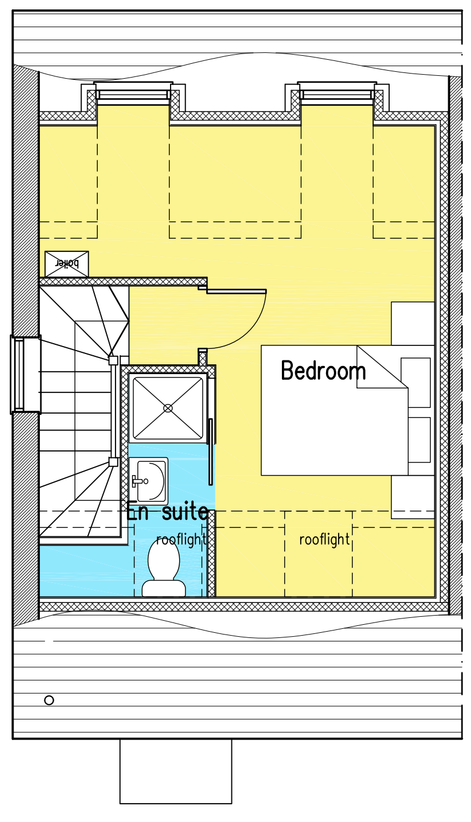

Second Floor Plan

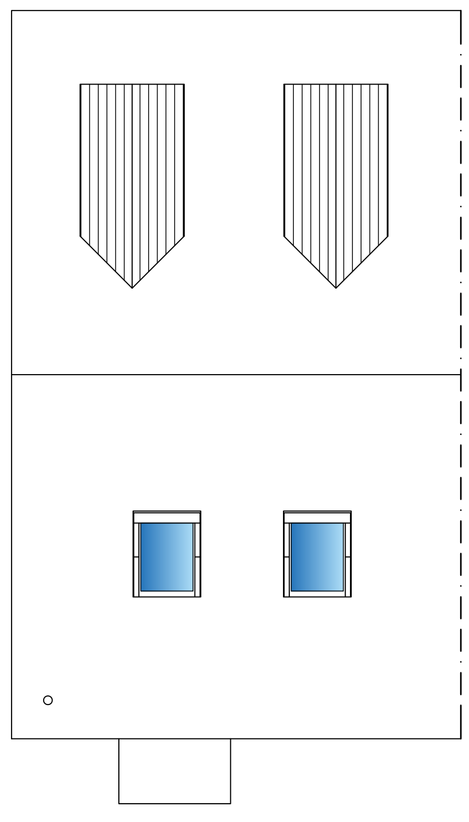

Roof Plan

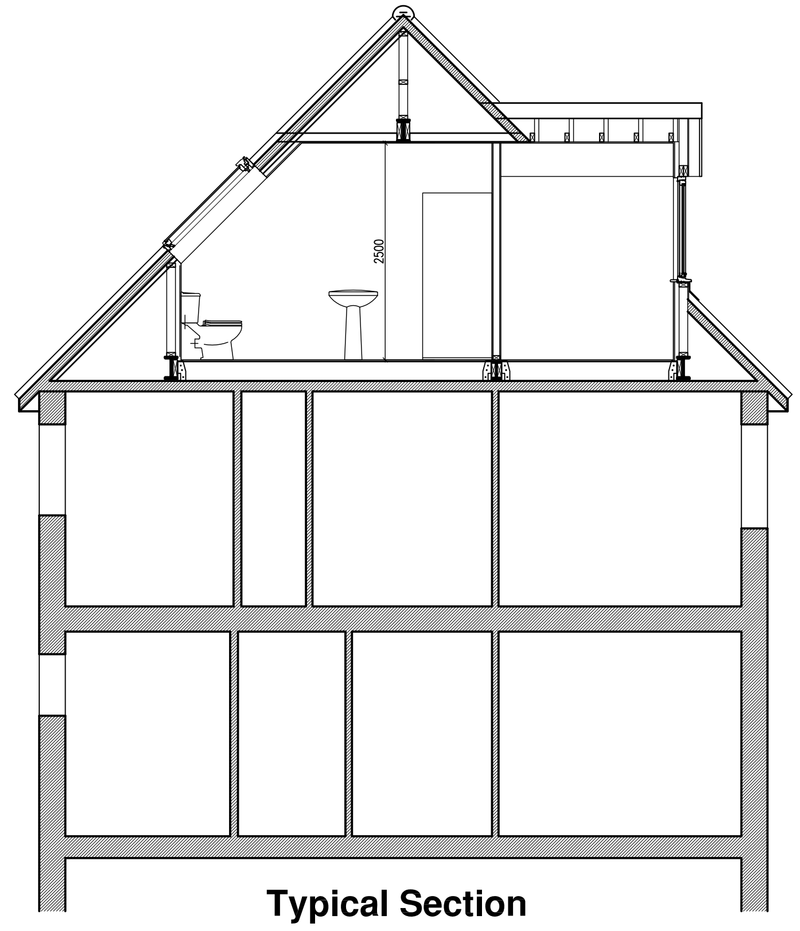

Typical Section

B	27.08.24	Layout amended to planning officer's comments
A	07.06.24	Layout amended

1m 2m 3m 4m 5m 6m 7m 8m 9m 10m

1:50 Scale Bar

rja Planning & Building Consultants Ltd.
9 Sea Spray Avenue
Shoreham-By-Sea
West Sussex BN43 5PR
t: 01273 467297 mob: 07971 375739
e: rex@rjapbc.co.uk web: www.rjapbc.co.uk

Chartered Institute of Architectural Technologists

PROJECT: 4, Brittania Avenue, Shoreham-By-Sea BN43 5PX

DRAWING TITLE: Proposed Floor Plans, Elevations & Section

CLIENT: Mr & Mrs A. Came

DWG NO: 24980-01

REVISION: B

SCALE: 1:50

DATE: 03.06.24

DRAWN: rex