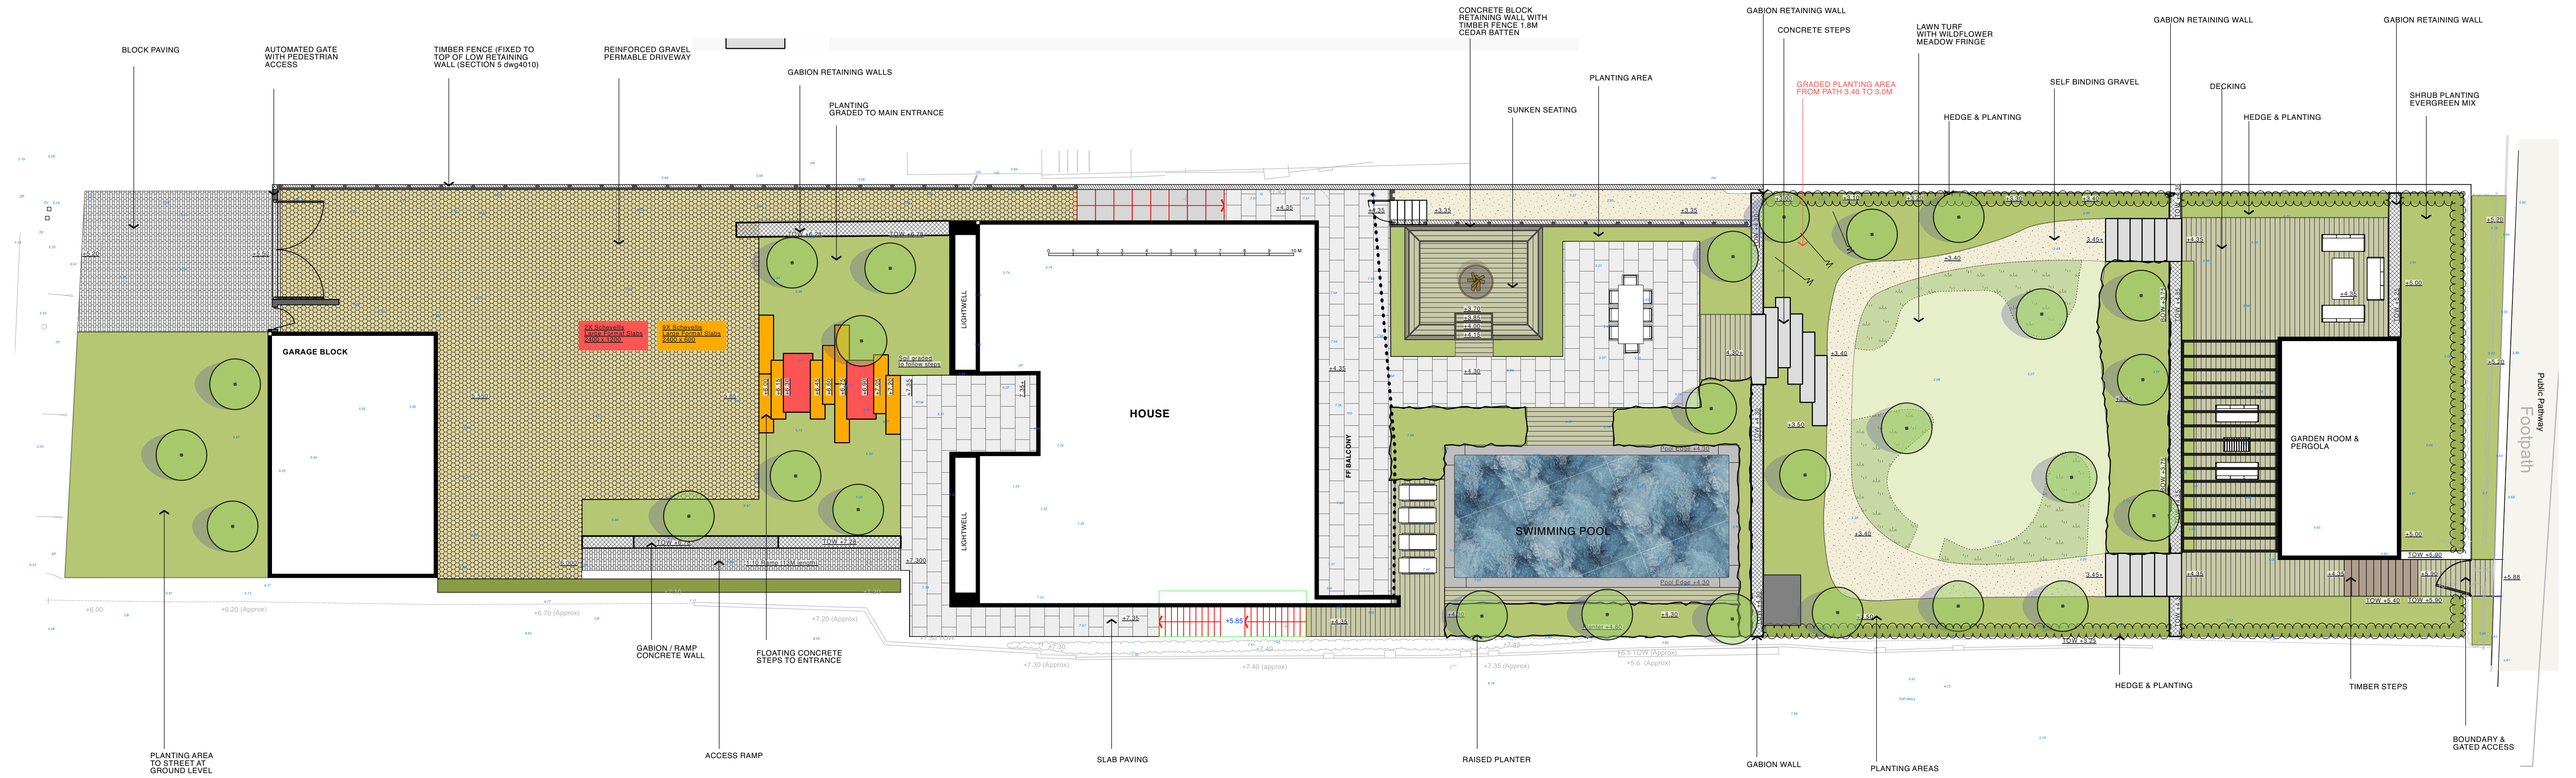

HARDSCAPE LEGEND

- S1 Block Paving / Granite Sett
- S2 Slab Paving
- S3 Timber Decking
- S4 Reinforced Gravel Drive
- S5 Self Binding Gravel
- S6 Planting Area
- S7 Grass Turf
- S8 Pool Coping

5.84	Existing Level
+5.90	Proposed Level
	Proposed Trees

Scale 1:125

nd:studio

Nicholas Dexter Ltd.
Registered in England & Wales.
Company No. 9857969

T +44 (0) 1273 69 28 78

www.nicholasdexter.com
info@nicholasdexter.com

General notes:

1. Only figured dimensions are to be worked from.
2. Contractors must check all dimensions on site.
3. Discrepancies must be reported to the Landscape architect before proceeding.
4. Not suitable for construction unless stated below
5. This drawing is to be read in conjunction with all relevant Architect's drawings, specifications and other Consultant's information.

SCALE	1:125
PRINT SIZE	A1
DRAWN BY	ND
CHECKED BY	ND
PROJECT TITLE	42 Brighton Road
SITE LOCATION	42 Brighton Road
DRAWING TITLE	LANDSCAPE PLAN
ISSUE DATE	02/10/2024

PROJ ID	ORIGIN	VOLUME	LEVEL	TYPE	ROLE	ELEVATION	DWG NO.	REV. NO.
0315	NDS	XX	GF	DR	L	SO	1000	E