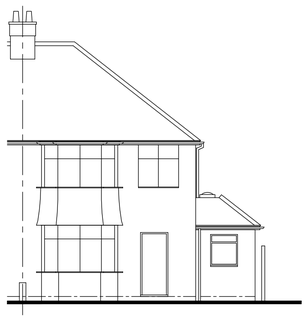

FRONT SOUTH
EXISTING ELEVATIONS
Scale 1:100



SIDE EAST



REAR NORTH

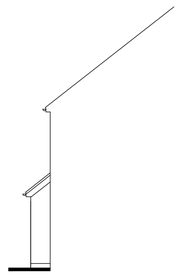

SIDE WEST

0m 5m 10m

Scale Bar – 1:100

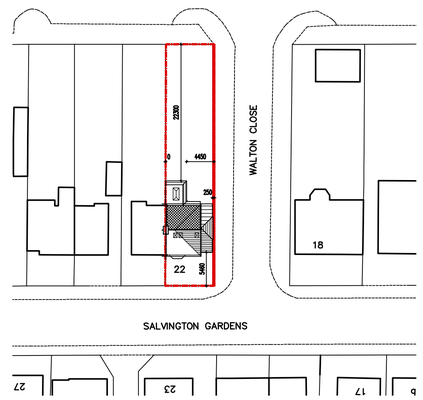

BLOCK PLAN
Scale 1:500

0m 10m 20m 30m 40m 50m

Scale Bar – 1:500

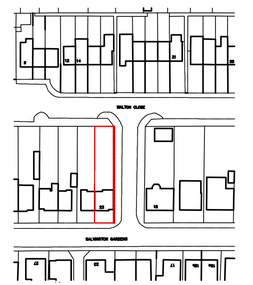

LOCATION PLAN
Scale 1:1250

0m 10m 20m 30m 40m 50m

Scale Bar – 1:1250

Information supplied based on Promap. All dimensions and distances subject to an accurate site survey being undertaken.

No dimensions to be scaled from drawing except for planning purposes.

The contractor should check all dimensions on site.

It is the contractors responsibility to ensure compliance with Building Regulations.

C.D.M. Regs. 2015. The Client is advised of his responsibilities to appoint a Planning Supervisor under these Regs. All works to comply with the C.D.M. Regs. 2015.

The Party Wall Act. 1996 The property owner is advised of the requirements of the Act, & the requirement to serve a Party Wall Notice on any adjoining owners as required under the act.

REVISIONS:

A. 28.07.24 Dims added to block plan.
B. 09.10.24 Block plan updated.

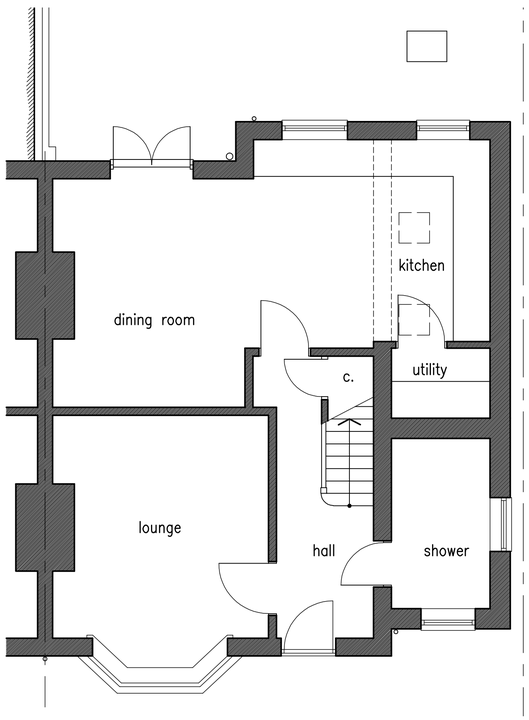

EXISTING GROUND FLOOR
Scale 1:50

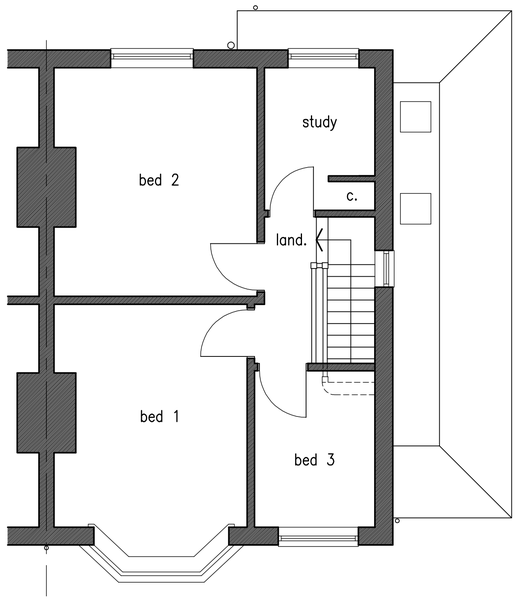

EXISTING FIRST FLOOR
Scale 1:50

0m 5m 10m

Scale Bar – 1:50

ADCS
Architectural Design
Computer Services

30 Foxley Lane
Worthing
West Sussex
BN13 3AD
Tel: 01903 260701
E-mail:
adcs@sky.com

Client

MRS E. BALL

Project PROPOSED F.F SIDE & REAR EXTENSIONS
22 SALVINGTON GARDENS
WORTHING
WEST SUSSEX BN13 2BL

Drawing

EXISTING FLOOR PLANS & ELEVATIONS

Scale	Date	Drawn
1:50 & 1:100 @ A1	16.04.24	TP

Drawing No. 1607/P010 **Revision** B