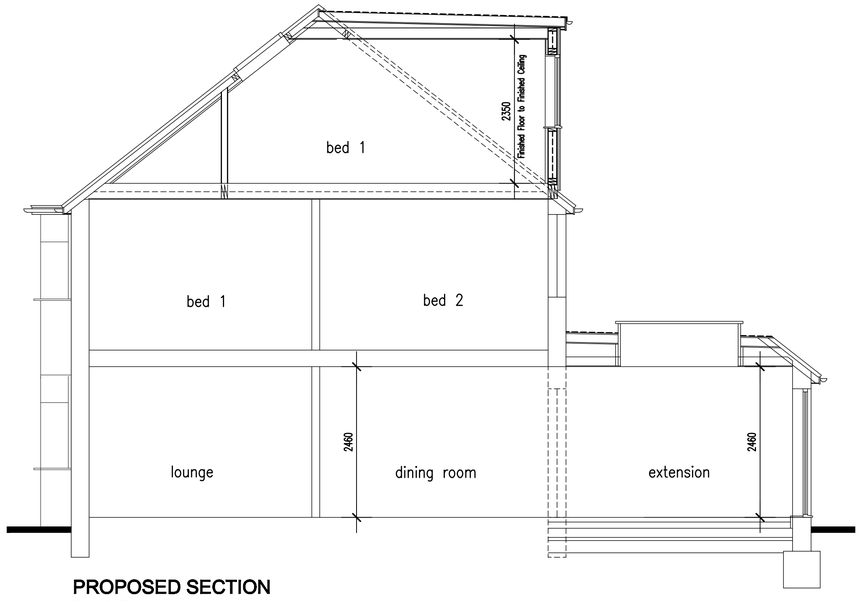

PROPOSED SECTION
Scale 1:50

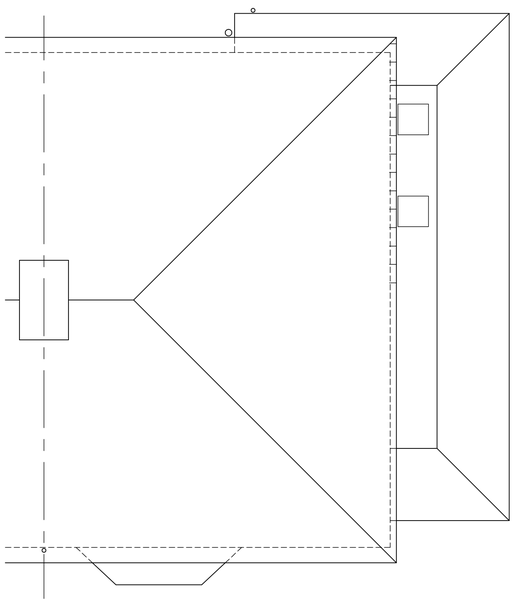

EXISTING ROOF PLAN
Scale 1:50

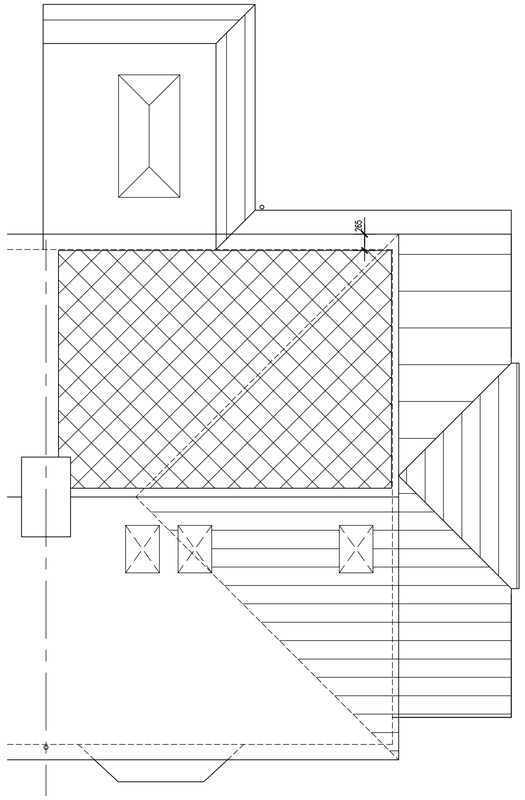

PROPOSED ROOF PLAN
Scale 1:50

No dimensions to be scaled from drawing except for planning purposes.

The contractor should check all dimensions on site.

It is the contractors responsibility to ensure compliance with Building Regulations.

C.D.M. Regs. 2015. The Client is advised of his responsibilities to appoint a Planning Supervisor under these Regs. All works to comply with the C.D.M. Regs. 2015.

The Party Wall Act. 1996 The property owner is advised of the requirements of the Act, & the requirement to serve a Party Wall Notice on any adjoining owners as required under the act.

REVISIONS:

A. 03.10.24 Amended in accordance with planners comments dated 02.10.24..

ADCS
Architectural Design
Computer Services
30 Foxley Lane
Worthing
West Sussex
BN13 3AD
Tel: 01903 260701
E-mail:
adcs@sky.com

Client
MRS E. BALL

Project
PROPOSED F.F SIDE & REAR EXTENSIONS
22 SALVINGTON GARDENS
WORTHING
WEST SUSSEX BN13 2BL

Drawing
TYPICAL SECTION

Scale	Date	Drawn
1:50 @ A1	16.04.24	TP

Drawing No. 1607/P012 Revision A