
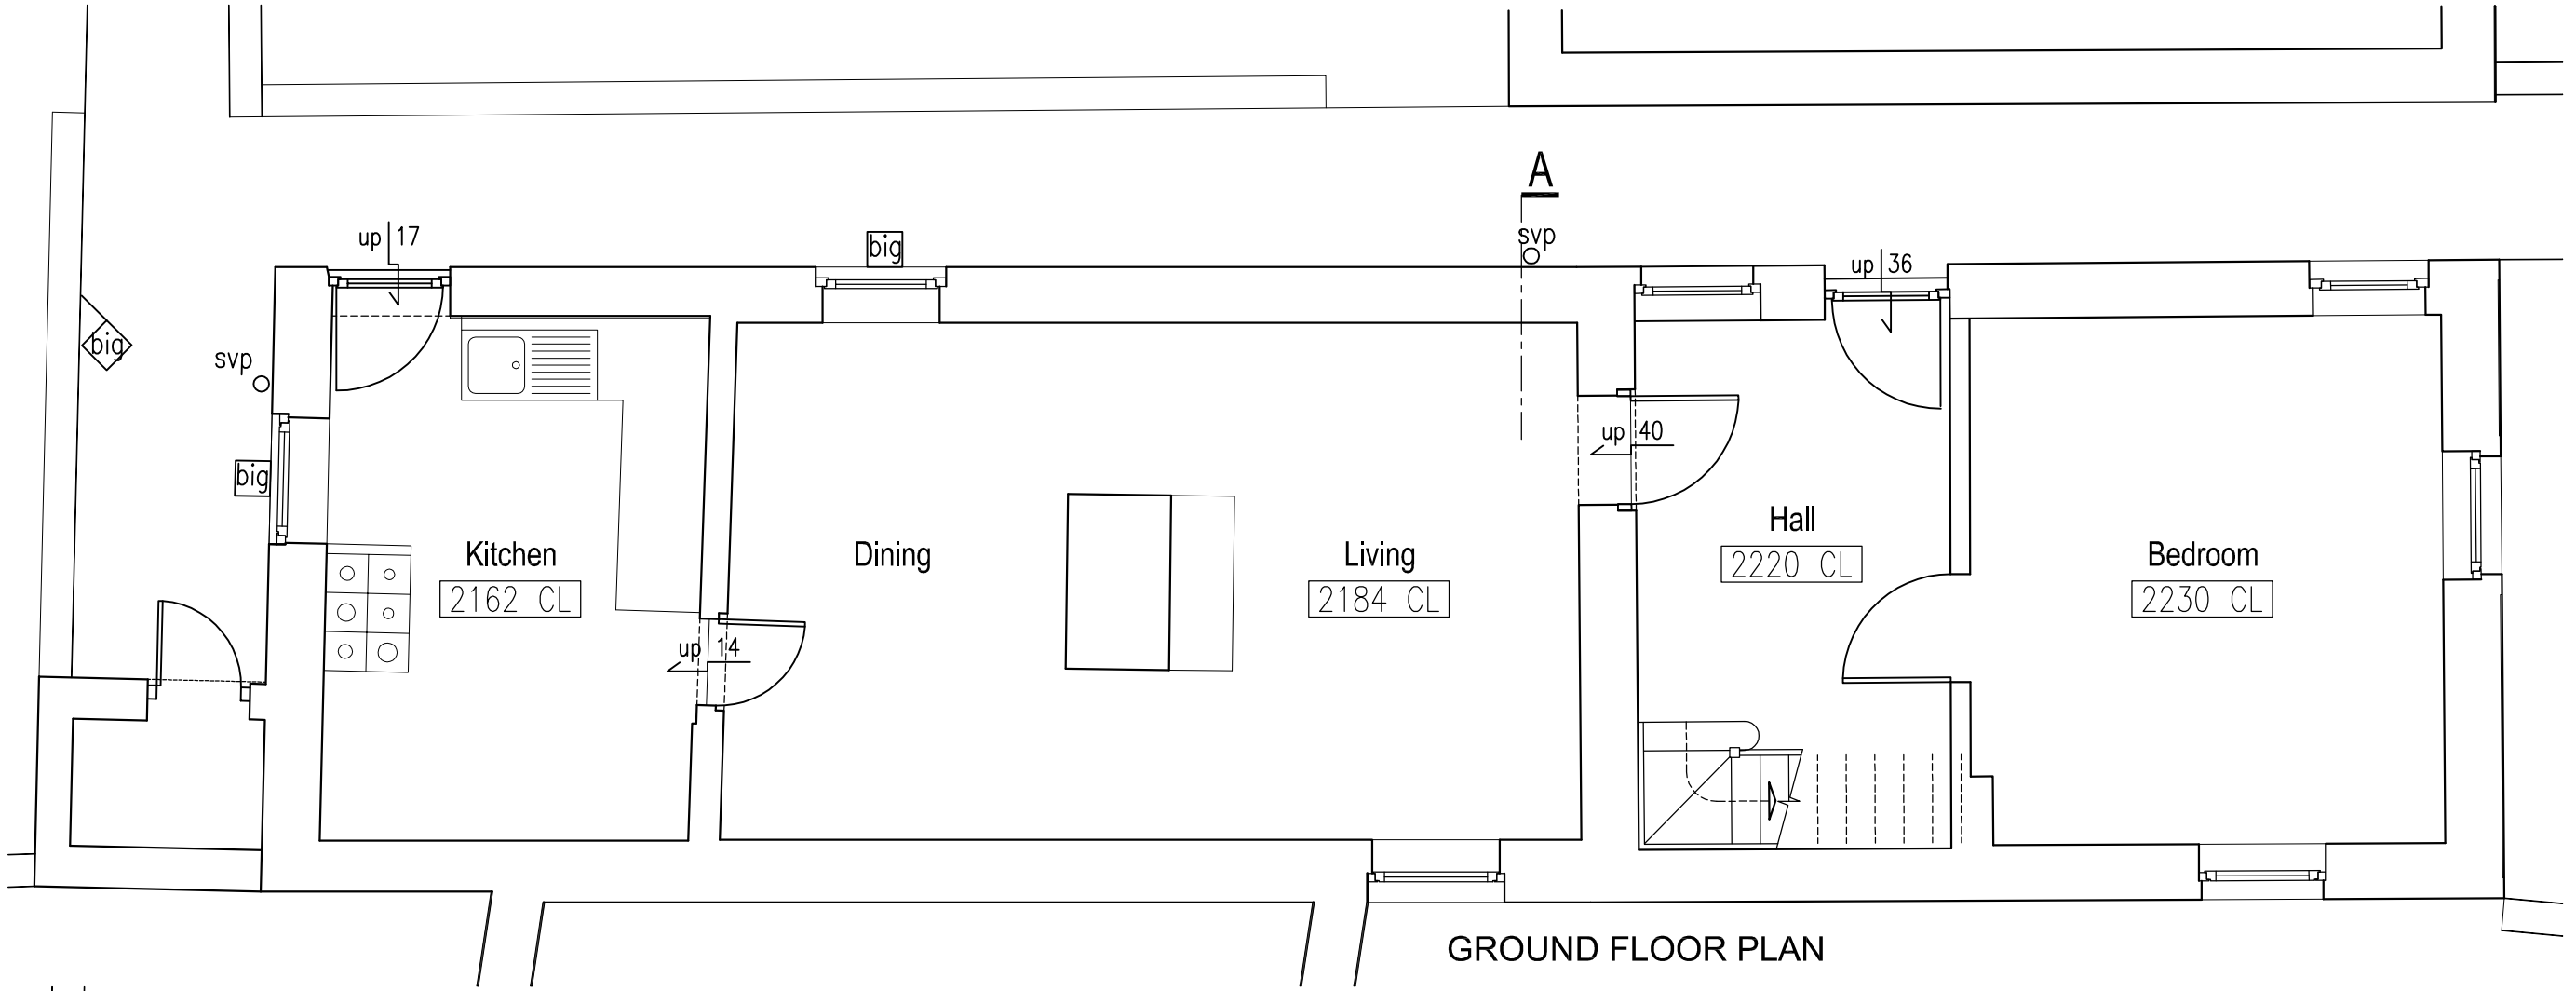


GROUND FLOOR PLAN

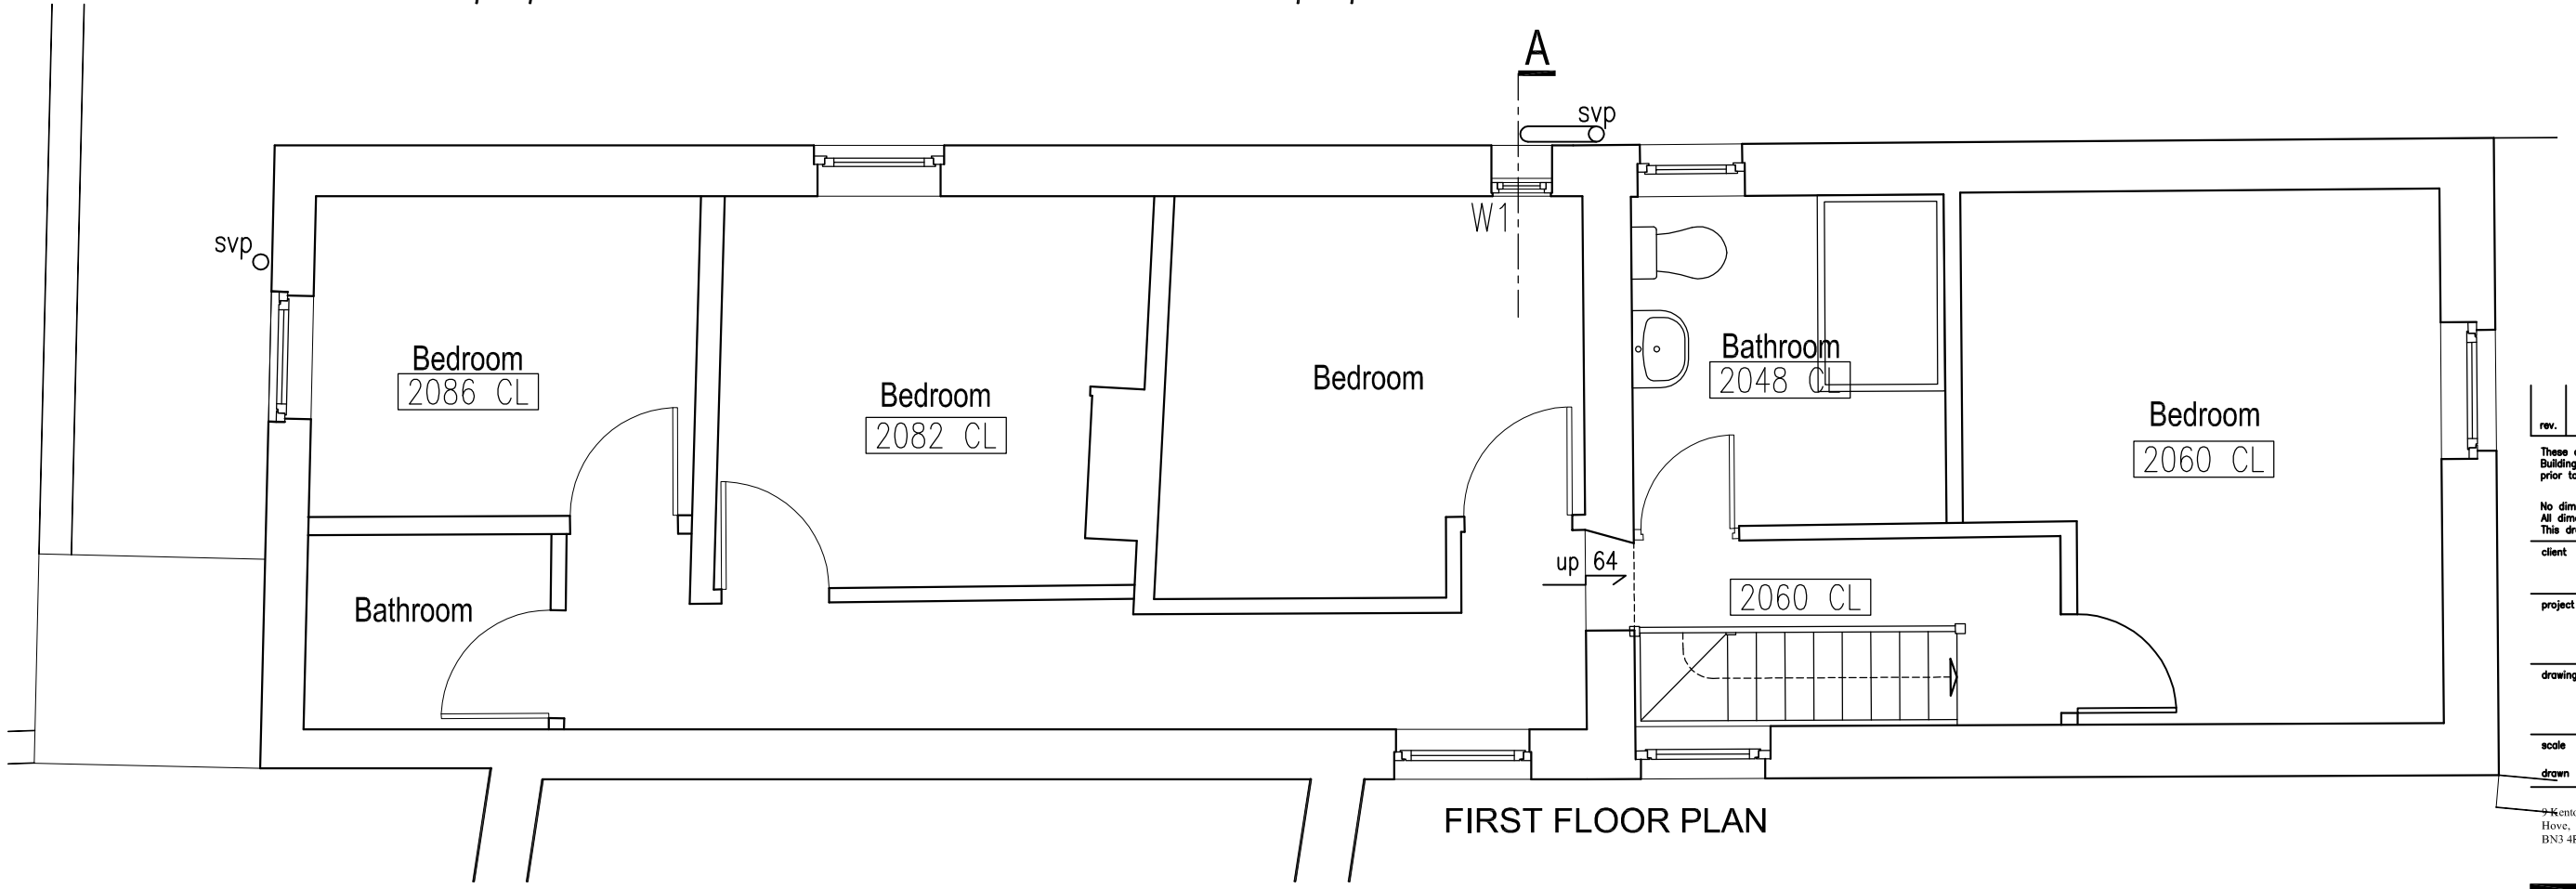

FIRST FLOOR PLAN

10 metres @ 1:50 on A3

1 metre @ 1:50 on A3

rev.	date

These drawings should be approved by Local Authority Building Control or other appropriate checking Authority prior to commencement of the work.

No dimensions to be scaled from this drawing.
All dimensions to be checked on site.
This drawing is copyright.

client
Nick & Nicola Pattison

project
15 Southwick Street
Southwick

drawing
Existing Plans

scale 1:50@A3 date 19.09.2023

drawn BBB

9 Kenton Road
Hove, East Sussex
BN3 4PG
tel: 01273 298217
fax: 01273 298217
e-mail: info@clairehaigharchitects.co.uk

Claire Haigh
Associates Ltd

CH 1208 /002 rev.