DO NOT SCALE FROM THIS DRAWING

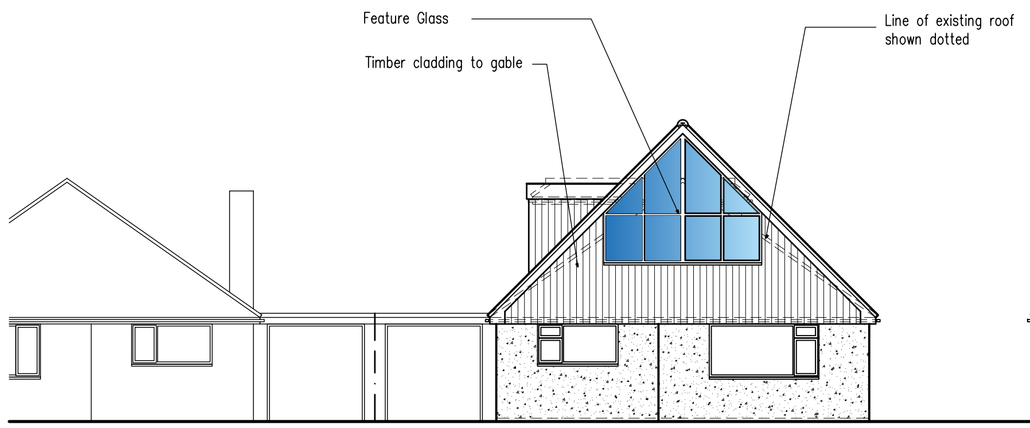

East Elevation

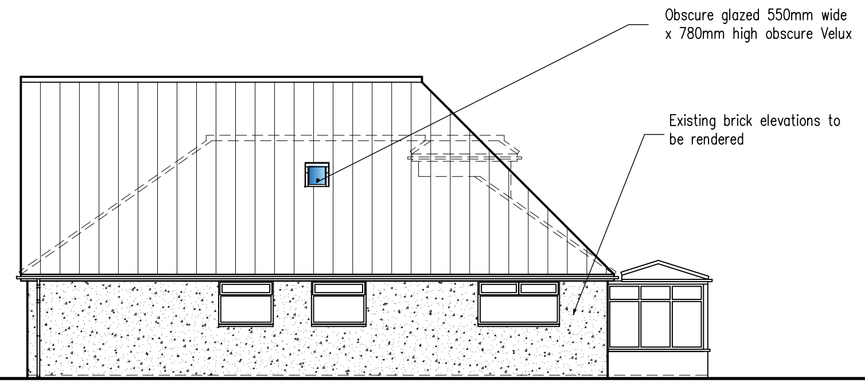

North Elevation

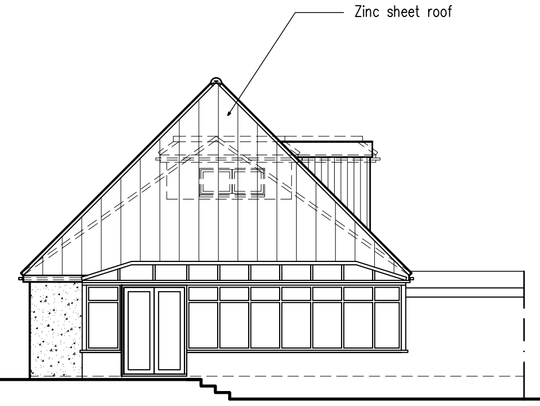

West Elevation

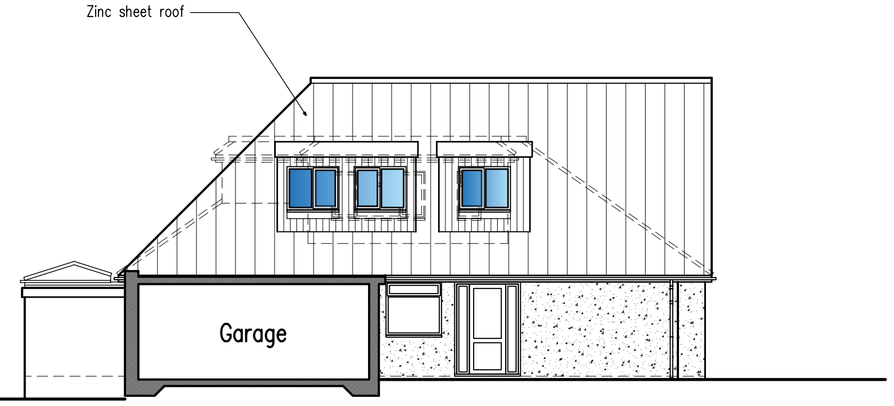

South Elevation

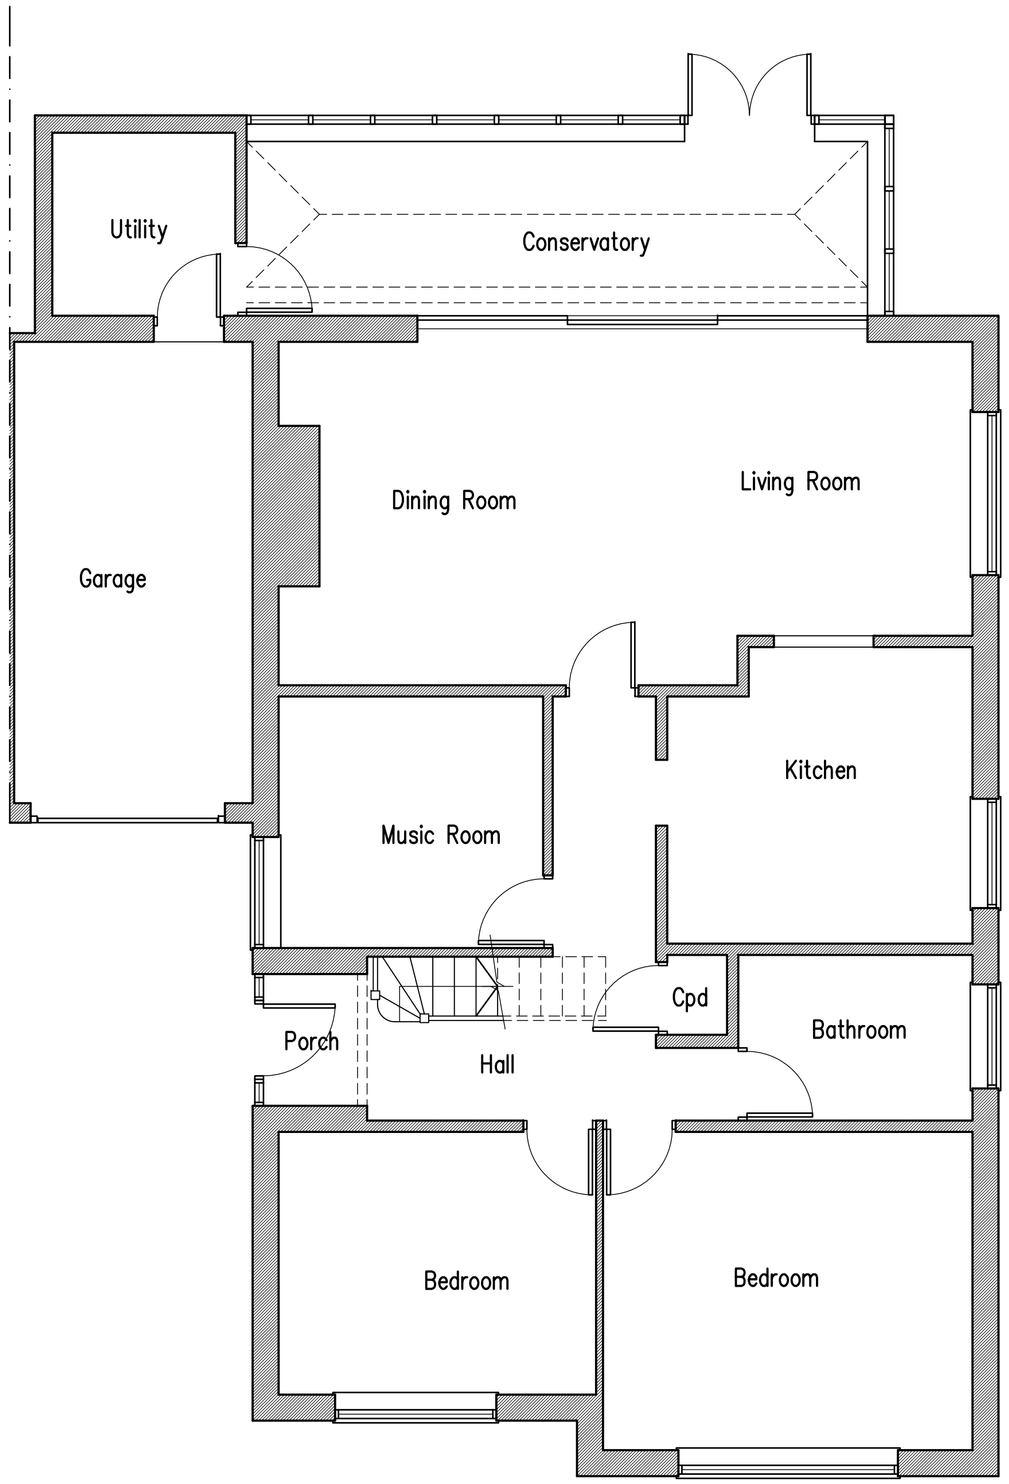

Ground Floor Plan

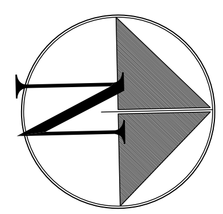

First Floor Plan

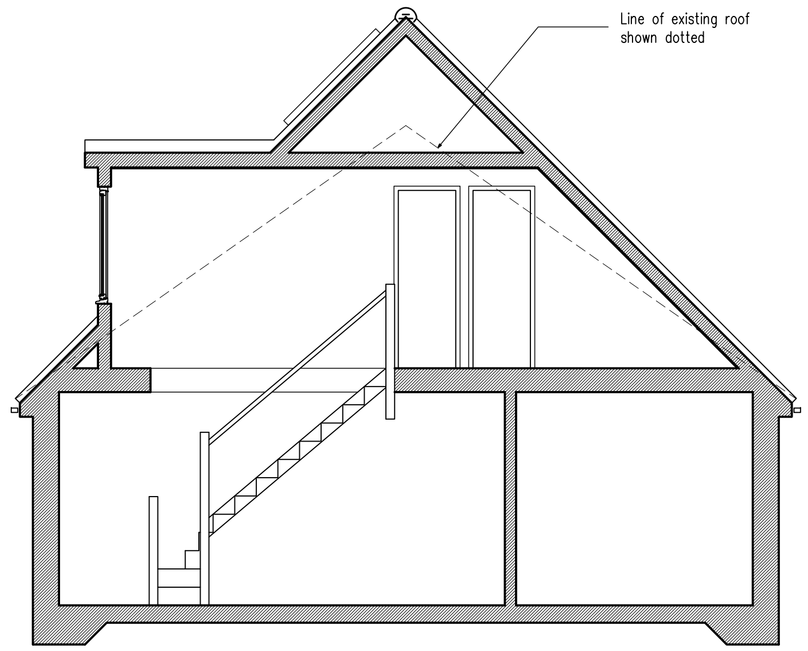

Typical Section

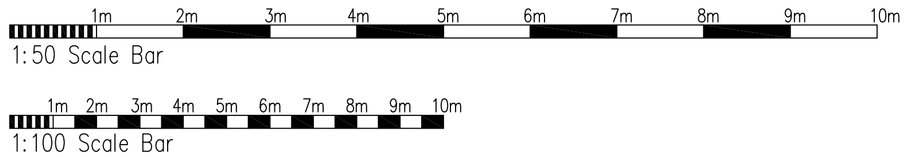

Proposed Conversion Of Roof Space at: 11 Winterton Way, Shoreham-By-Sea, West Sussex

rja Planning & Building Consultants Ltd.
1st Floor
10 High Street
Shoreham-By-Sea
West Sussex BN43 5DA
t: 01273 467297 mob: 07971 375739
e: rex@rjapbc.co.uk web: www.rjapbc.co.uk

Chartered Institute of Architectural Technologists

PROJECT: 11 Winterton Way, Shoreham-By-Sea, West Sussex		
DRAWING TITLE: Proposed Floor Plan, Sections & Elevations		
CLIENT: Mr & Mrs K. Davis	DWG NO: 22876-02	REVISION: E
SCALE: 1:50, 1:100 @ A1	DATE: 02.02.22	DRAWN: rex