
0m 2m 4m 6m 8m 10m

VISUAL SCALE 1:100 @ A2

North

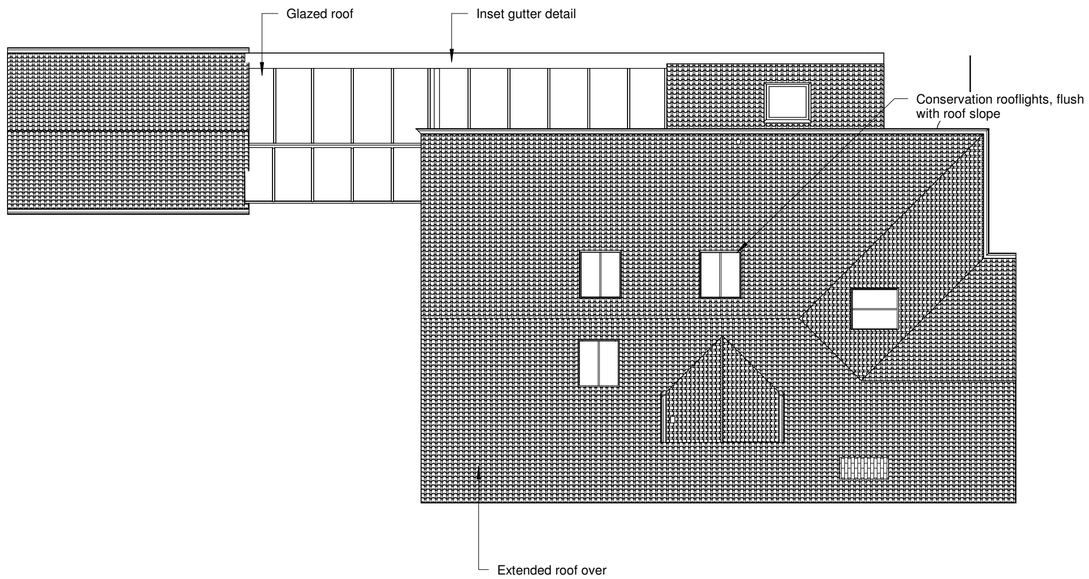

1 ROOF PLAN
1 : 100

Rev	Description	Date

KRONA DESIGN
ARCHITECTURE AND INTERIOR DESIGN

info@kronadesign.co.uk
kronadesign.co.uk
01903 256150

PROJECT
Development

ADDRESS
97 Heene Road
Worthing
West Sussex

TITLE
Proposed Roof Plan

CLIENT
Sarah Chung &
Hardeep Singh

DRAWN	STATUS	DATE
JLB	Design	01/04/26

SCALE (@ A2)	PROJECT NUMBER
1 : 100	KD.1865

DRAWING NUMBER	REV
A.103	C

© KRONA DESIGN