
0m 1m 2m 3m 4m 5m

VISUAL SCALE 1:50 @ A2

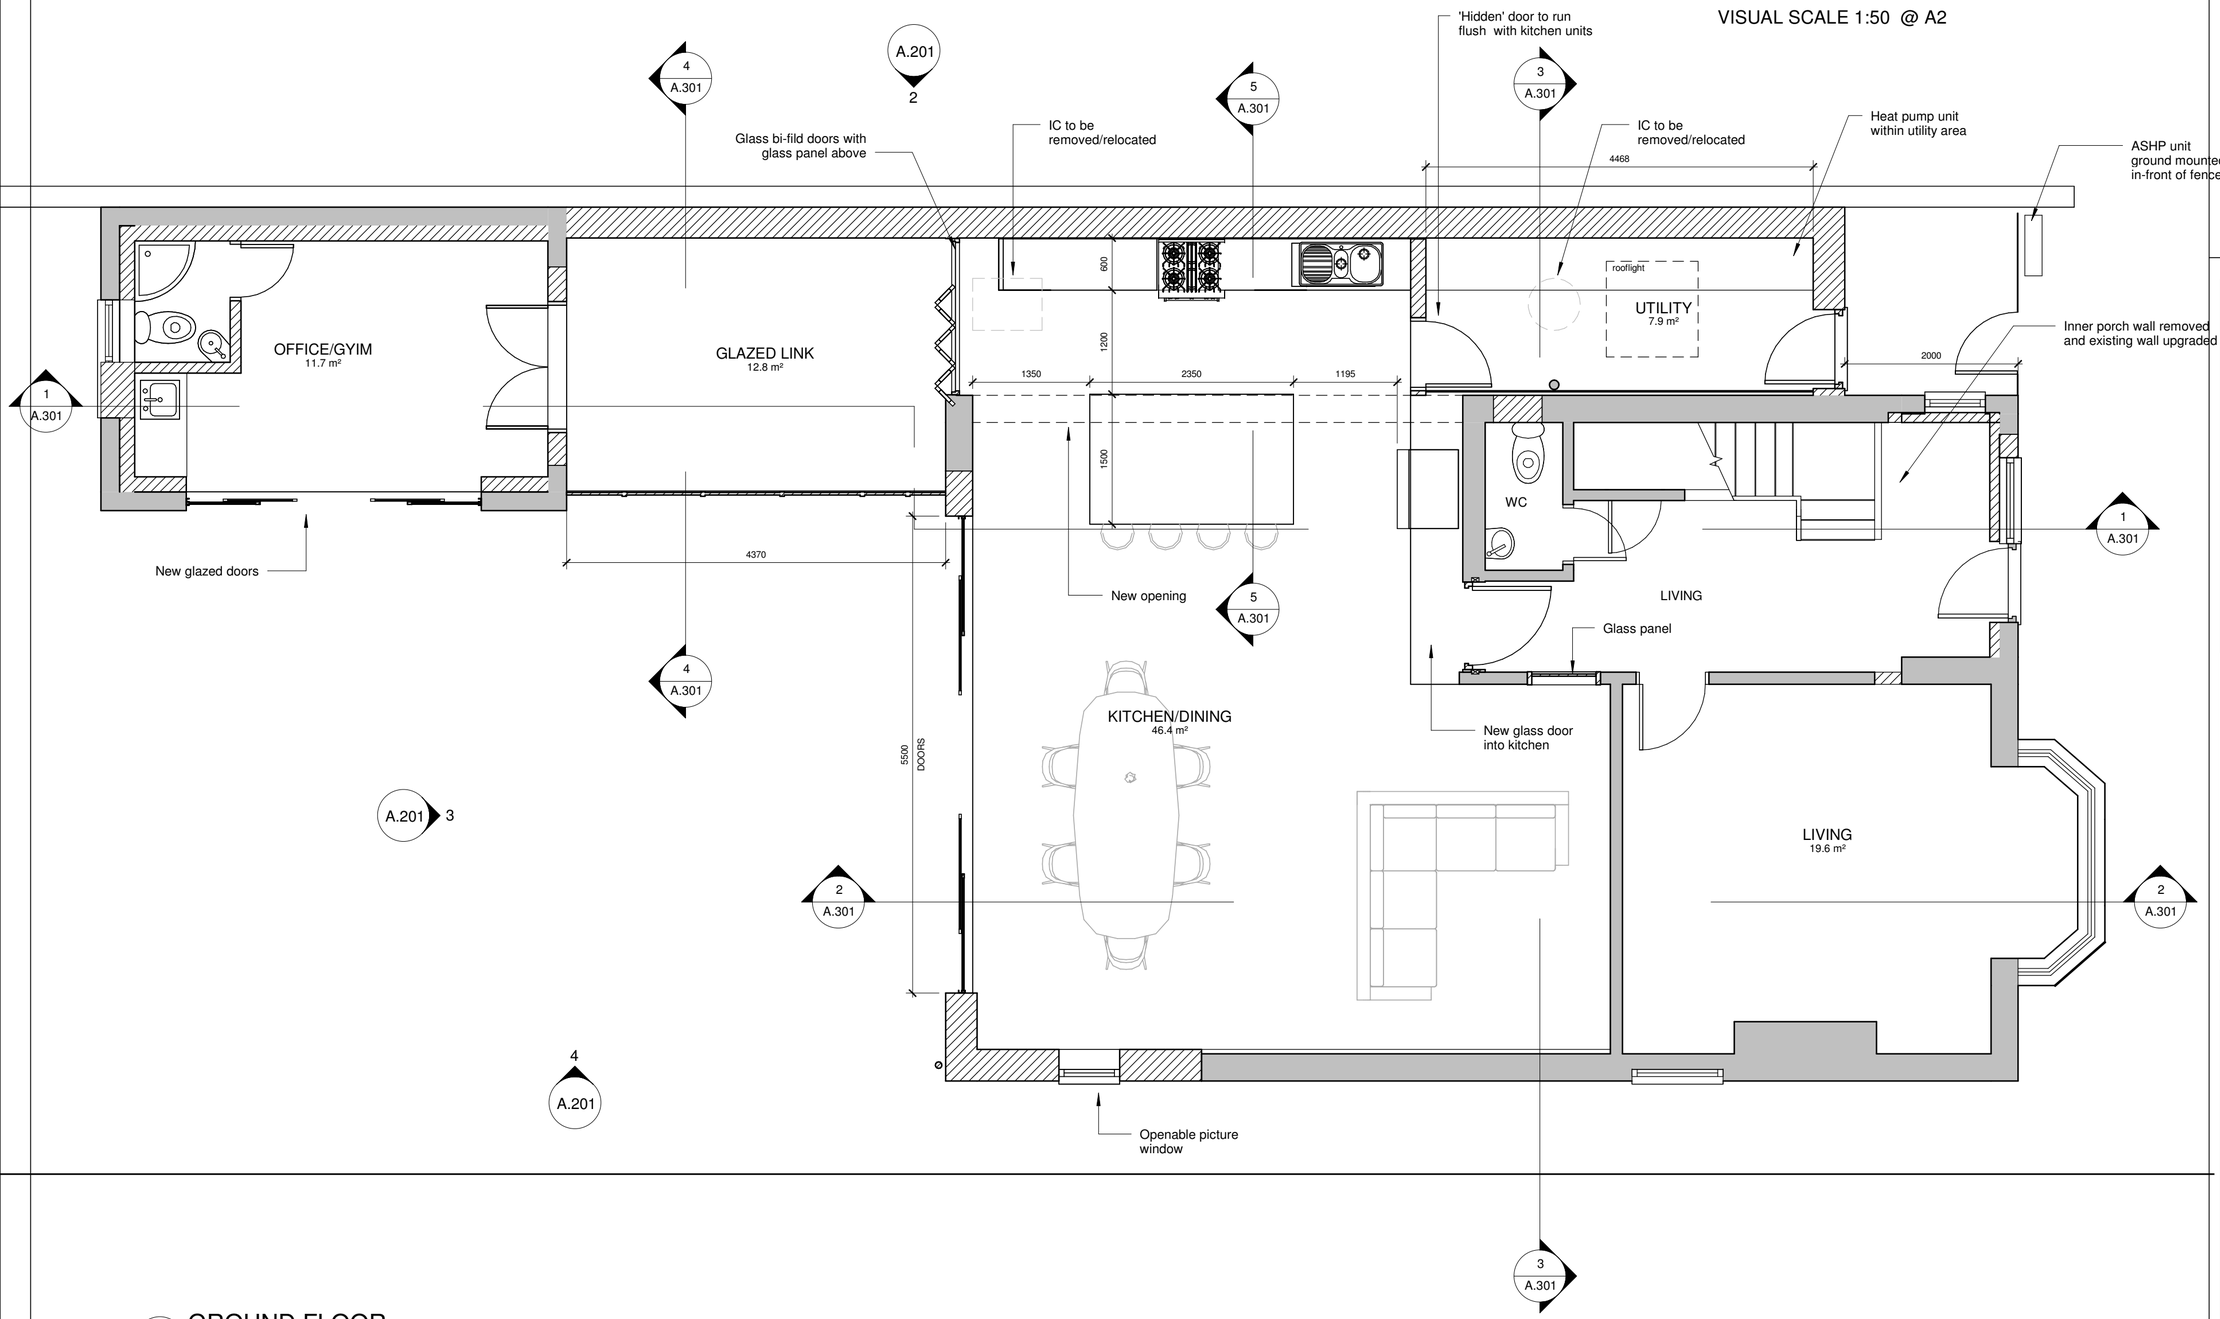

1 GROUND FLOOR
1 : 50

North

Rev	Description	Date

KRONA DESIGN
ARCHITECTURE AND INTERIOR DESIGN
info@kronadesign.co.uk
kronadesign.co.uk
01903 256150

PROJECT
Development

ADDRESS
97 Heene Road
Worthing
West Sussex

TITLE
Proposed Ground Floor

CLIENT
Sarah Chung & Hardeep Singh

DRAWN	STATUS	DATE
JLB	Design	01/04/26

SCALE (@ A2)	PROJECT NUMBER
1 : 50	KD.1865

DRAWING NUMBER	REV
A.101	E

© KRONA DESIGN