
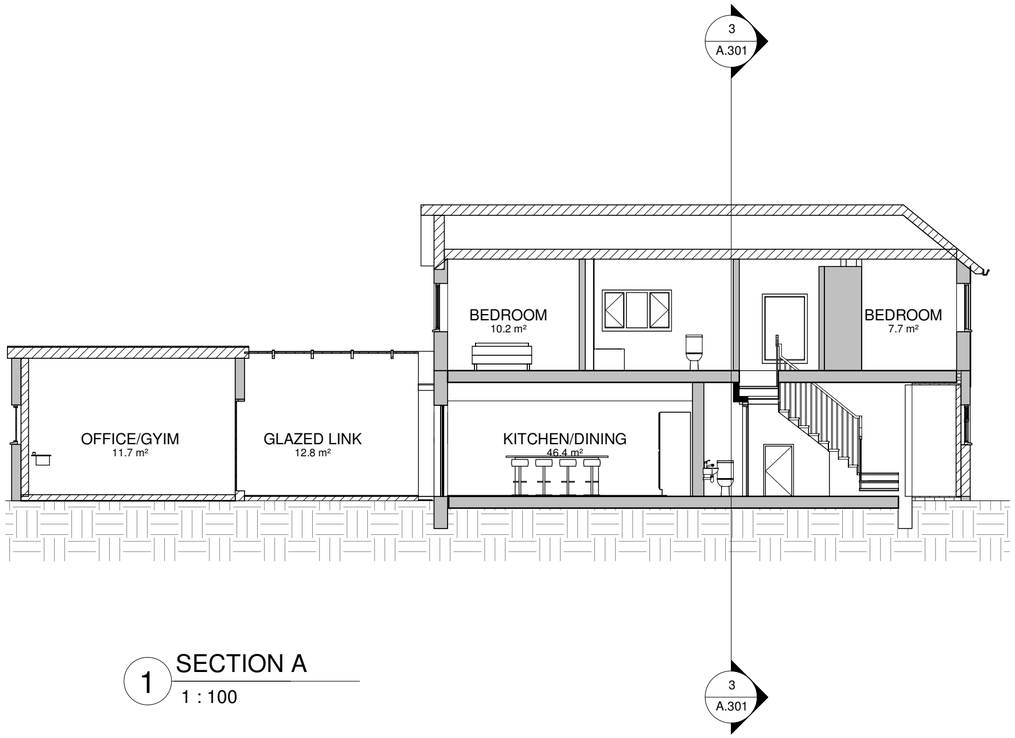



1 SECTION A
1 : 100

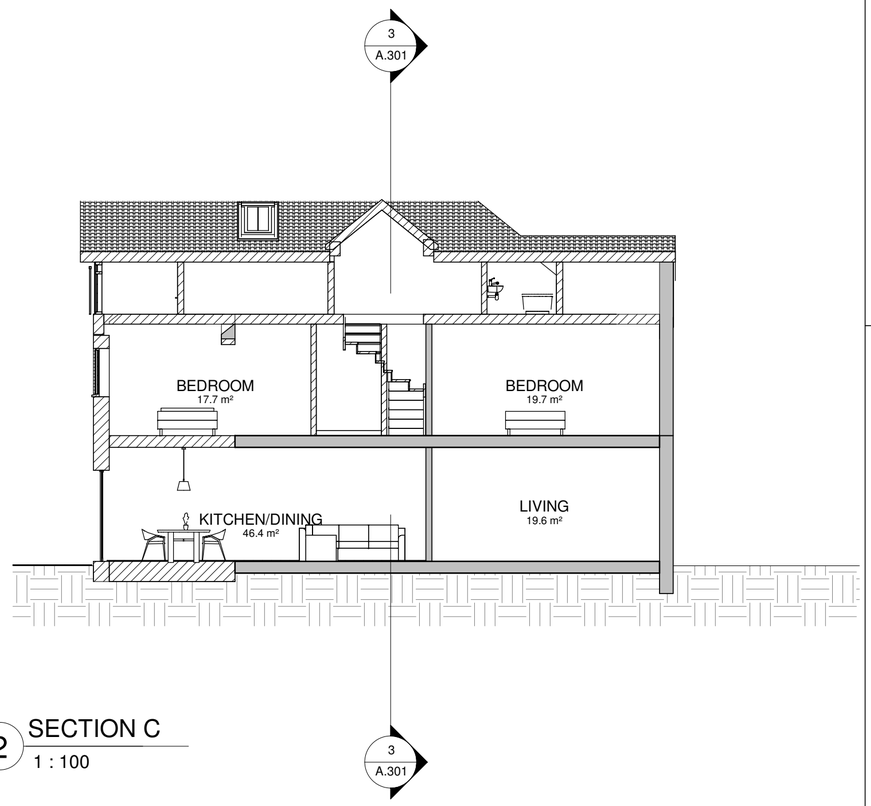


2 SECTION C
1 : 100

0m 2m 4m 6m 8m 10m


VISUAL SCALE 1:100 @ A2

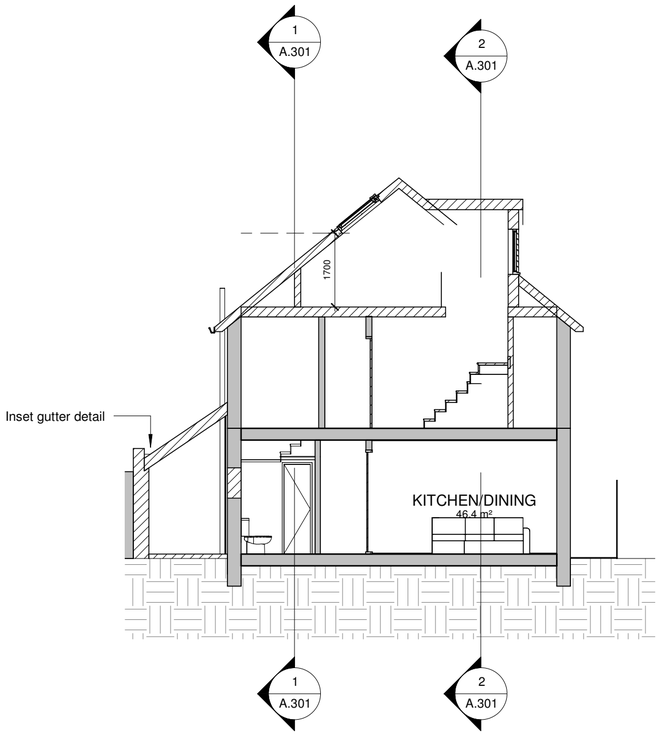

3 SECTION C
1 : 100

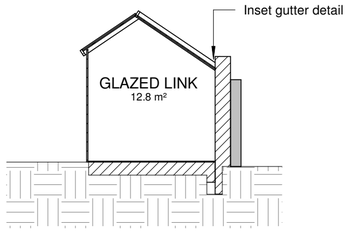

4 SECTION D
1 : 100

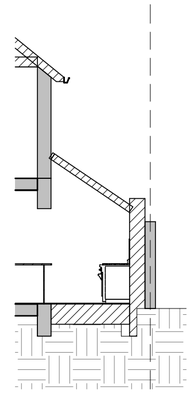

5 SECTION E
1 : 100

Rev	Description	Date

KRONA DESIGN
ARCHITECTURE AND INTERIOR DESIGN
info@kronadesign.co.uk
kronadesign.co.uk
01903 256150

PROJECT
Development

ADDRESS
97 Heene Road
Worthing
West Sussex

TITLE
Proposed Sections

CLIENT
Sarah Chung &
Hardeep Singh

DRAWN	STATUS	DATE
JLB	Design	01/04/26

SCALE (@ A2)	PROJECT NUMBER
1 : 100	KD.1865

DRAWING NUMBER	REV
A.301	D

© KRONA DESIGN