

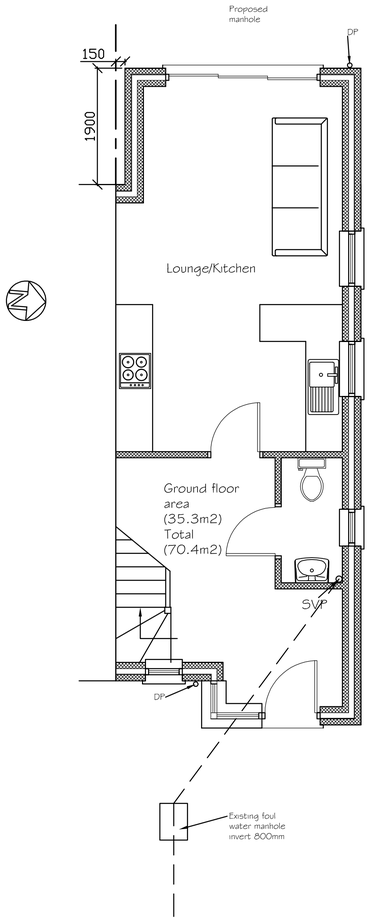



Proposed Ground Floor Plan

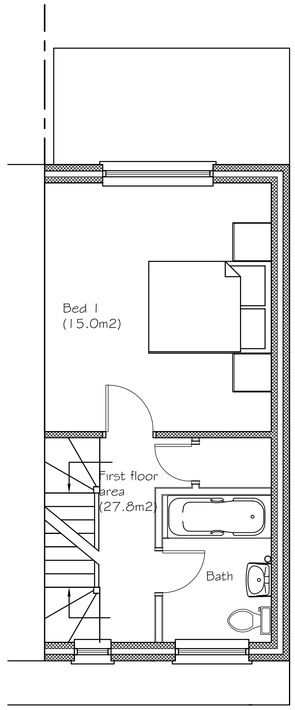

Proposed First Floor Plan

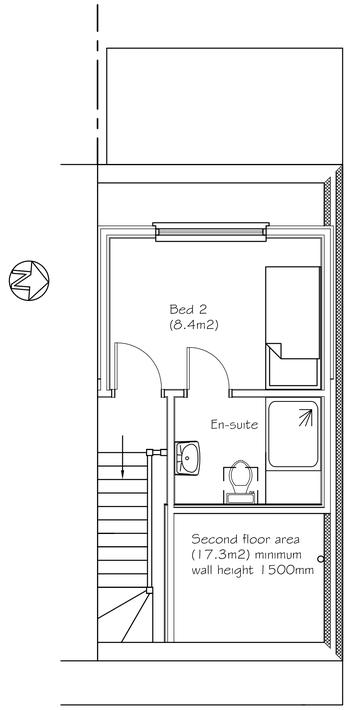


Proposed Second Floor Plan

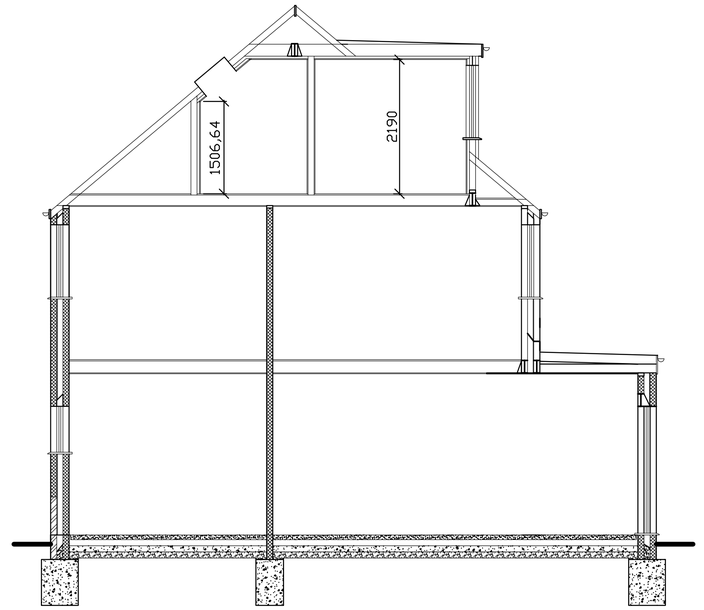

Proposed Cross Section

0 0.5 1 2 3 4 5 6 7 8 9 10


SCALE 1:50

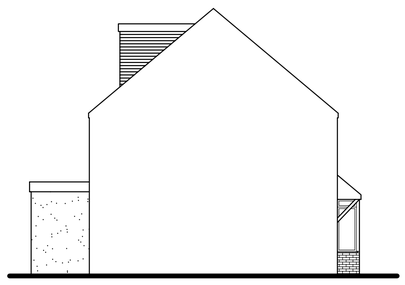


Proposed Side (South) Elevation



Proposed Rear (West) Elevation

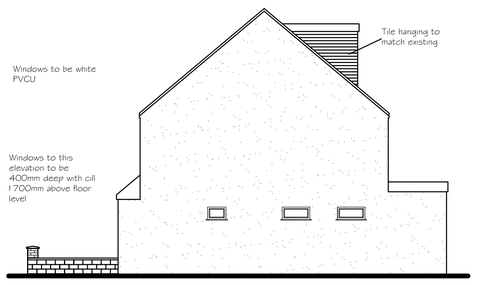

Proposed Side (North) Elevation

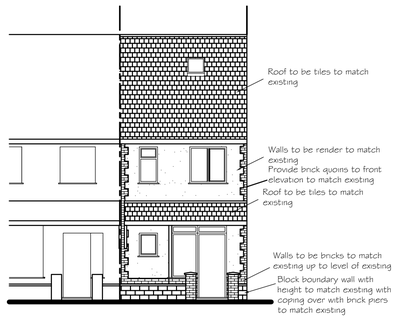

Proposed Front (East) Elevation

0 0.5 1 2 3 4 5 6 7 8 9 10

SCALE 1:100

Tony Rogers
Building Consultants
Address: 40 Dawn Crescent, Upper Beeding
West Sussex, BN44 3WH
Telephone: 01903 815225 Fax: 01903 815225

Rev.	Date:	Revision Description:
A	April 2026	Roof lights shown on roof plan
B	June 2026	Brick quoins added

Client: Mr P Beck

Address: 28 St Richards Rod
Southwick
West Sussex
BN41 1PA

Project: Proposed attached 2 bedroom dwelling

Scale: 1:50 1:100
Paper Size A1

Date: February 2026

Drawing No: 26/1625/01

Drawn By: AWR

Revision: B