


Bike Store Plan


Walls to be timber boarding and
roof to be felt

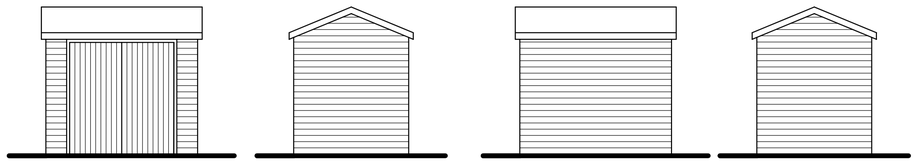

Front Elevation | Side Elevation | Rear Elevation | Side Elevation

0 0.5 1 2 3 4 5 6 7 8 9 10

SCALE 1:50

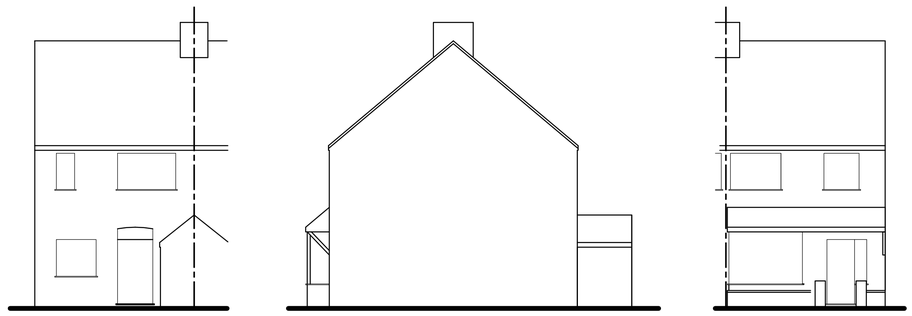

Existing Rear (West) Elevation | Existing Side (North) Elevation | Existing Front (East) Elevation

0 0.5 1 2 3 4 5 6 7 8 9 10

SCALE 1:100

Tony Rogers
Building Consultants
Address: 40 Dawn Crescent, Upper Beeding
West Sussex, BN44 3WH
Telephone: 01903 815225 Fax: 01903 815225

Rev.	Date:	Revision Description:

Client: Mr P Beck

Address: 28 St Richards Rod
Southwick
West Sussex
BN41 1PA

Project: Proposed attached
2 bedroom dwelling

Scale: 1:50 1:100
Paper Size A1

Date: February 2026

Drawing No: 26/1625/02

Drawn By: AWR | Revision: