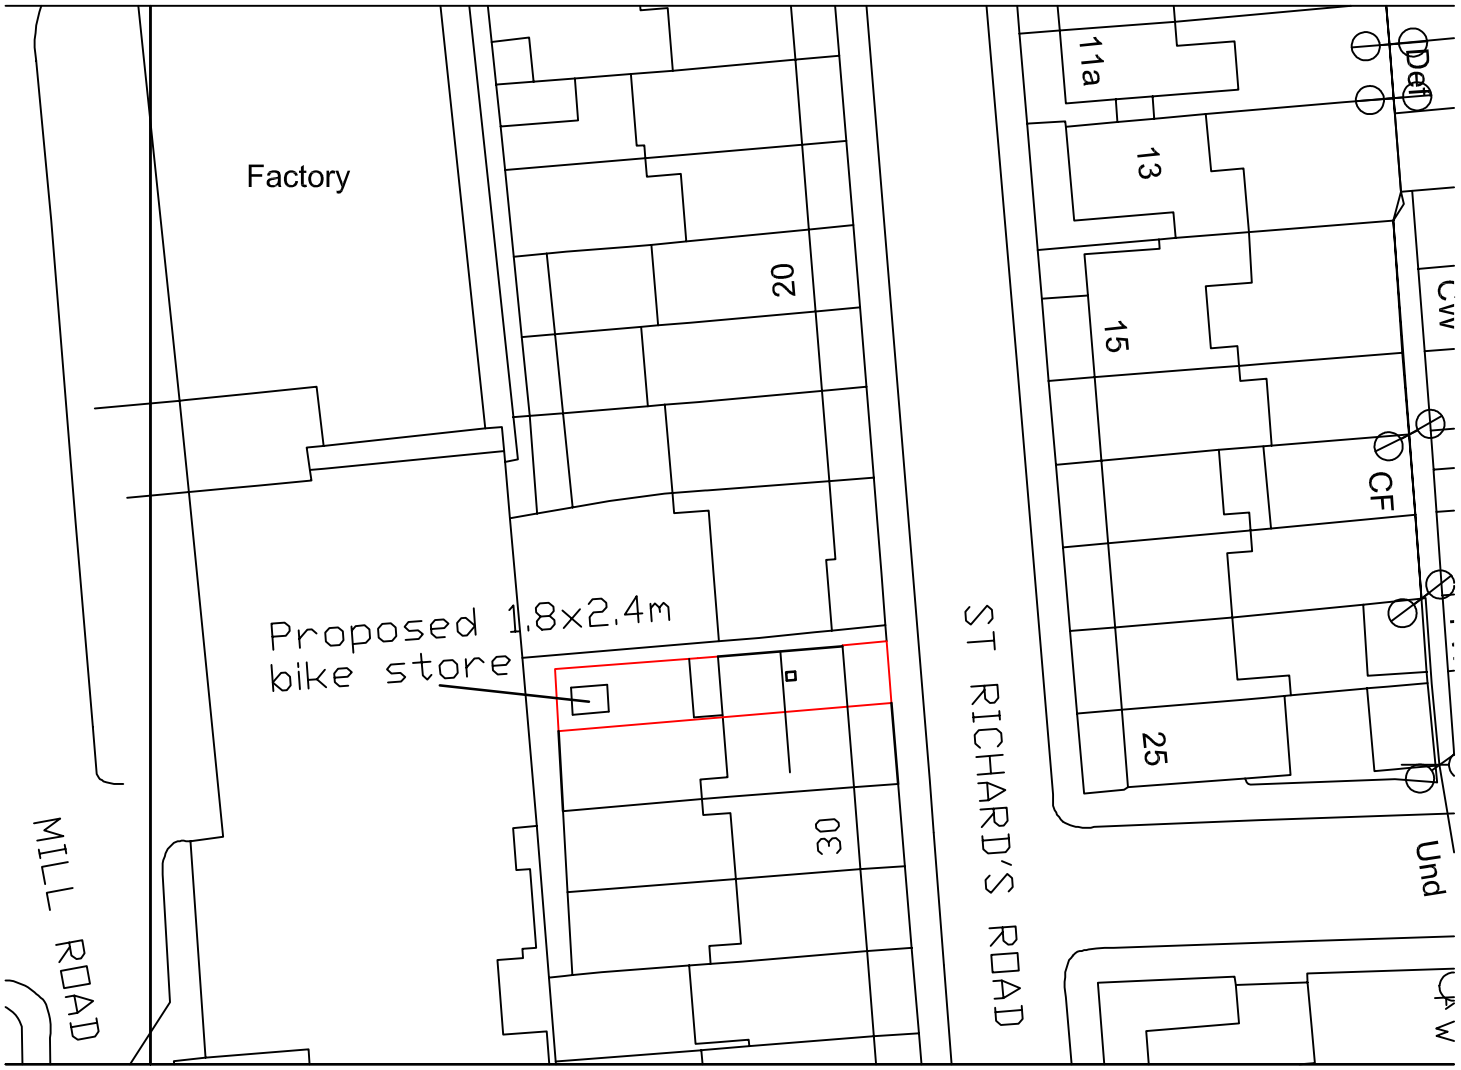

Factory
Proposed 1.8x2.4m
bike store
MILL ROAD
ST RICHARD'S ROAD
11a
13
15
20
25
30
CF
0
20
40
60
80
N
Metres
Plot adj 28 St Richards Road
Southwick
Block Plan 1:500
A4 Paper