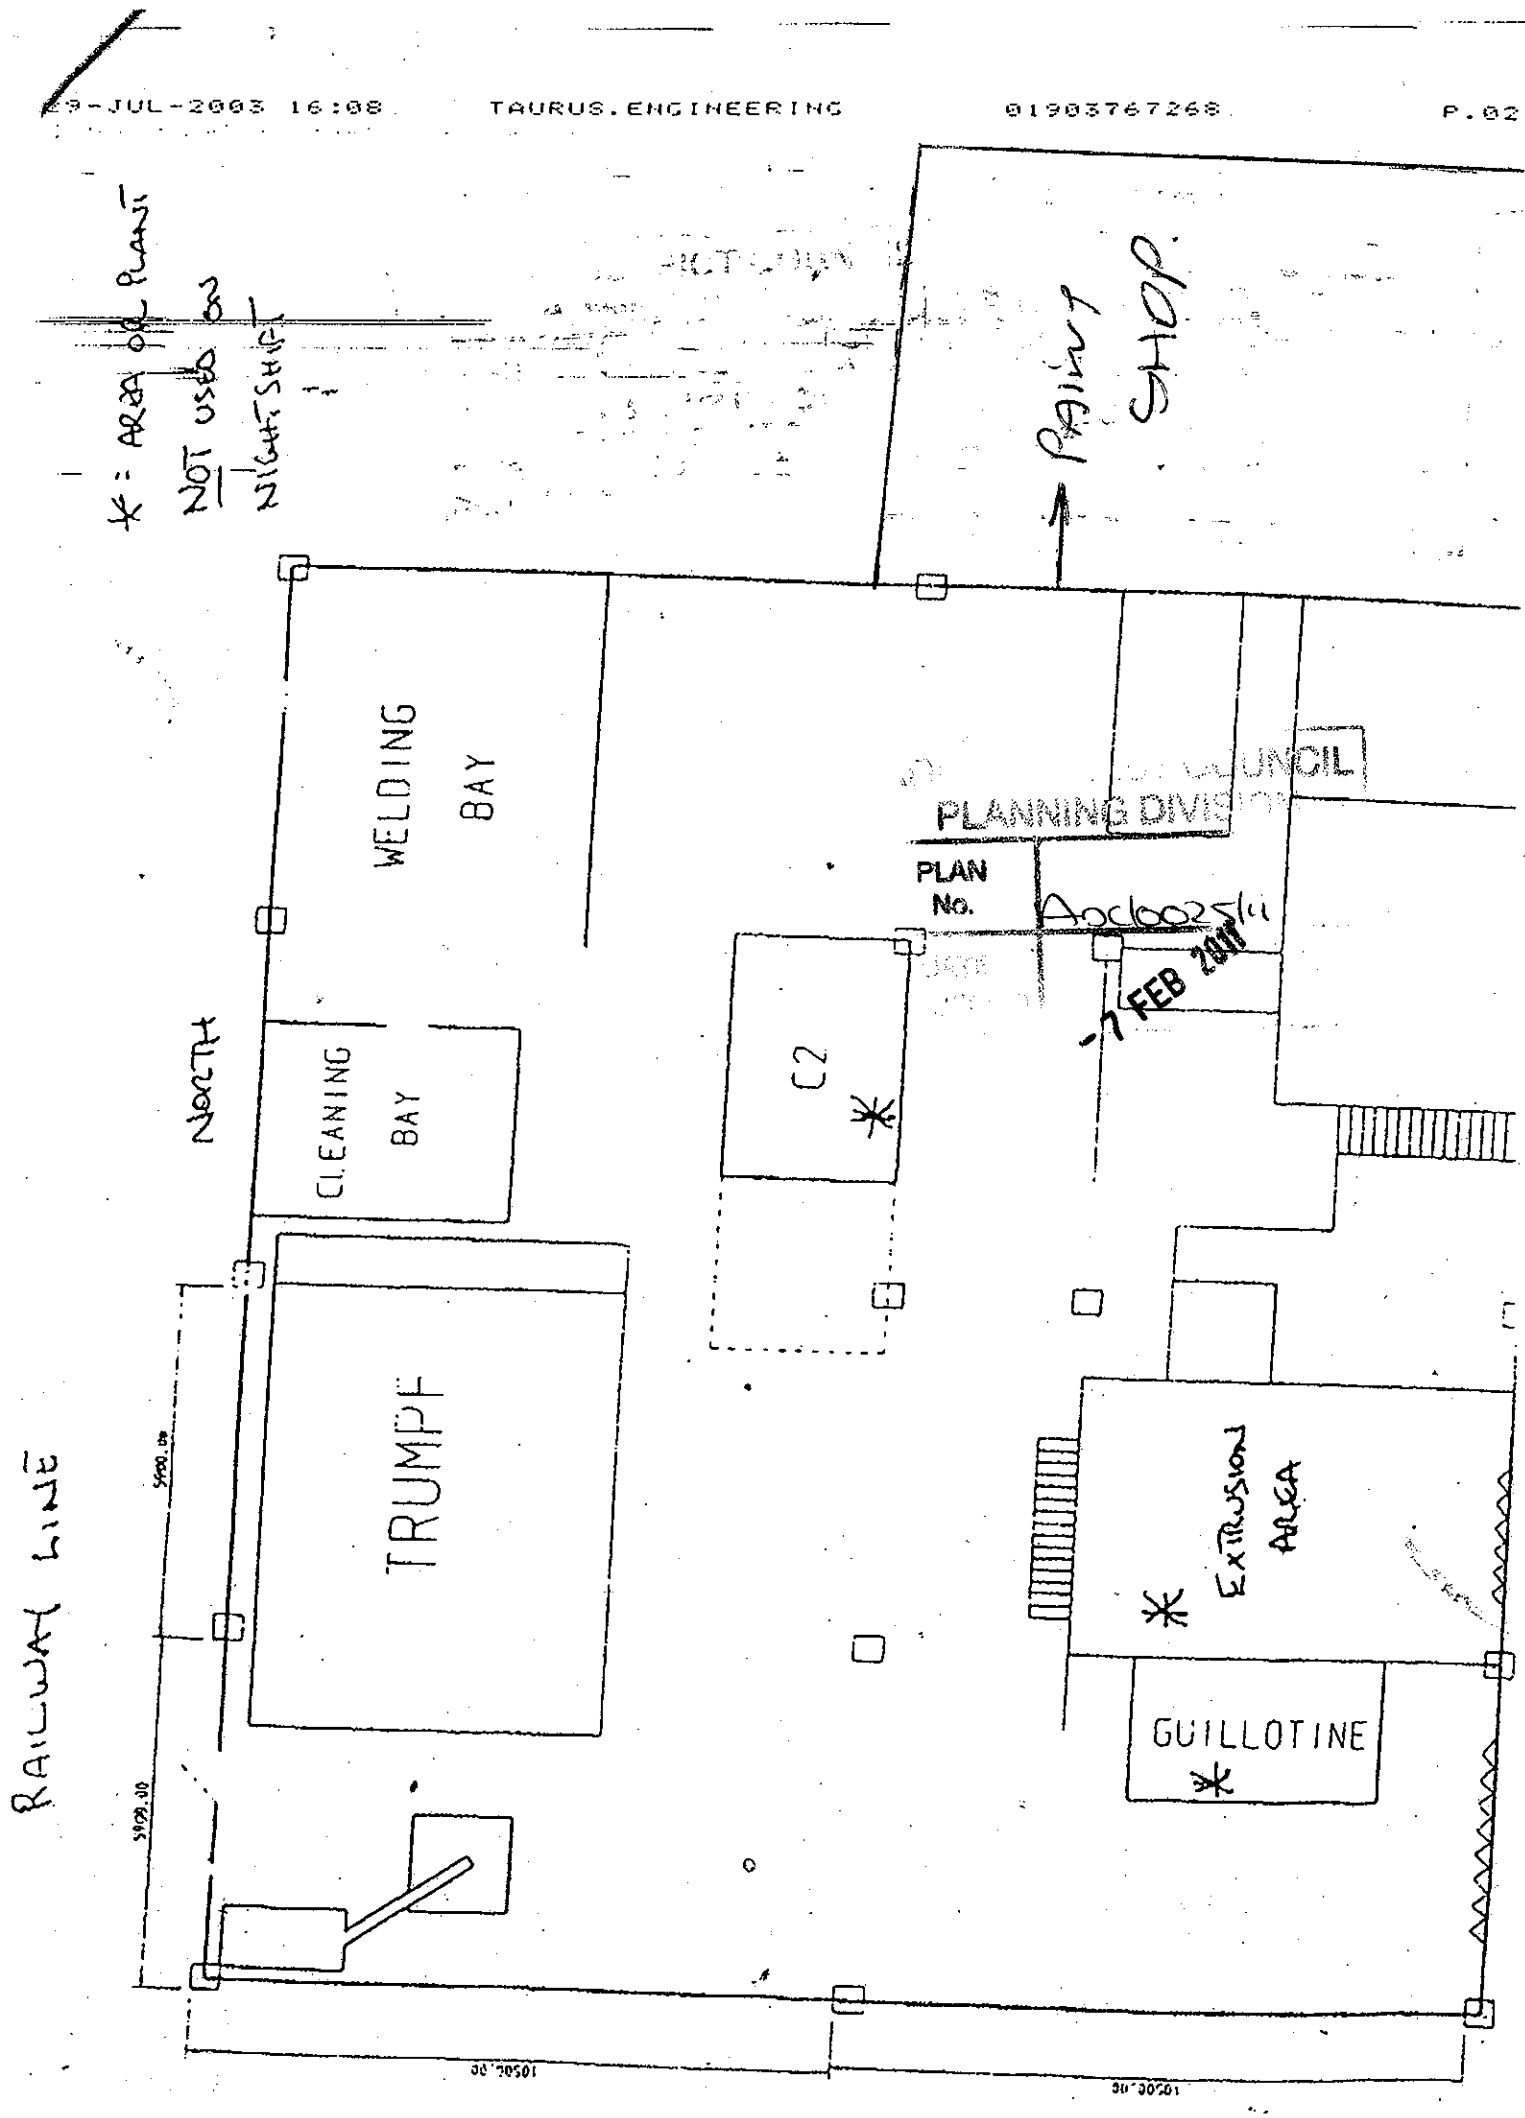
* = AREA OF PLANT NOT USED ON NIGHT SHIFT
PAINT SHOP
WELDING BAY
PLANNING DIVISION
PLAN No.
7 FEB 2011
CLEANING BAY
NORTH
C2
TRUMPF
EXTRUSION AREA
GUILLOTINE
RAILWAY LINE