

Existing Roof Plan 1/200

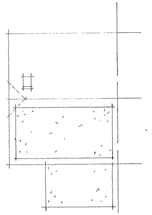

Proposed Roof Plan 1/200

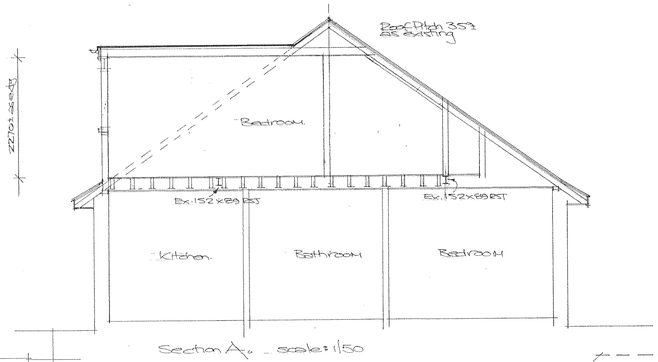

Section A-A scale: 1:50

Section 1/50

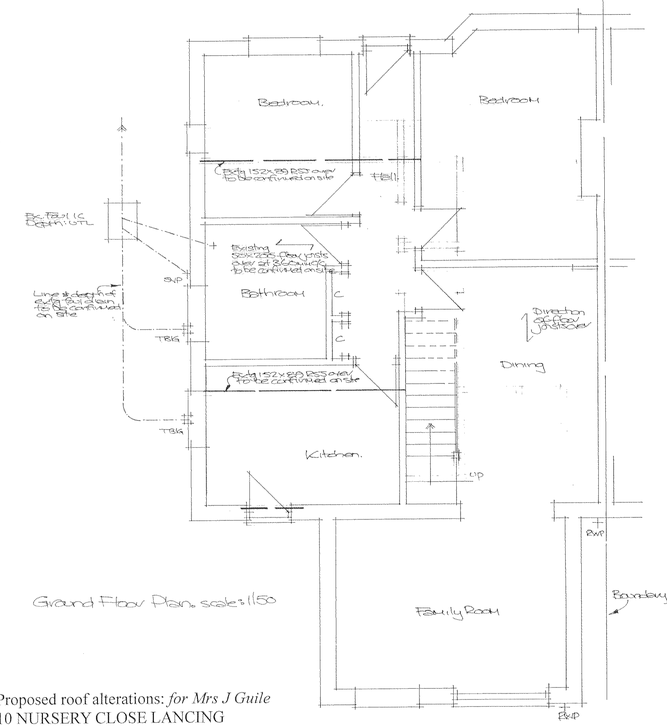

Ground Floor Plans scale: 1:50

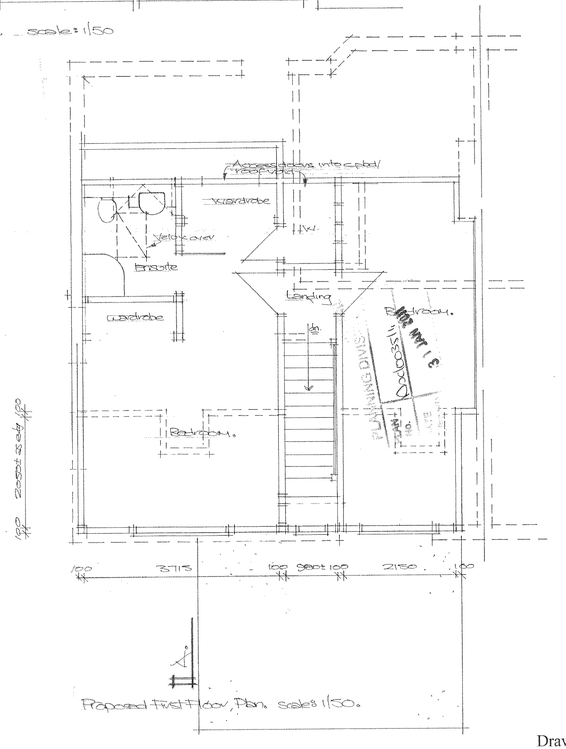

Proposed first floor Plan scale 1:50

Floor Plans 1/50

Paul Trussler
44 Firle Road
Lancing
West Sussex
BN15 0NZ

Proposed roof alterations: *for Mrs J Guile*
10 NURSERY CLOSE LANCING
WEST SUSSEX BN15 0HD

Drawing No. 211/411/3