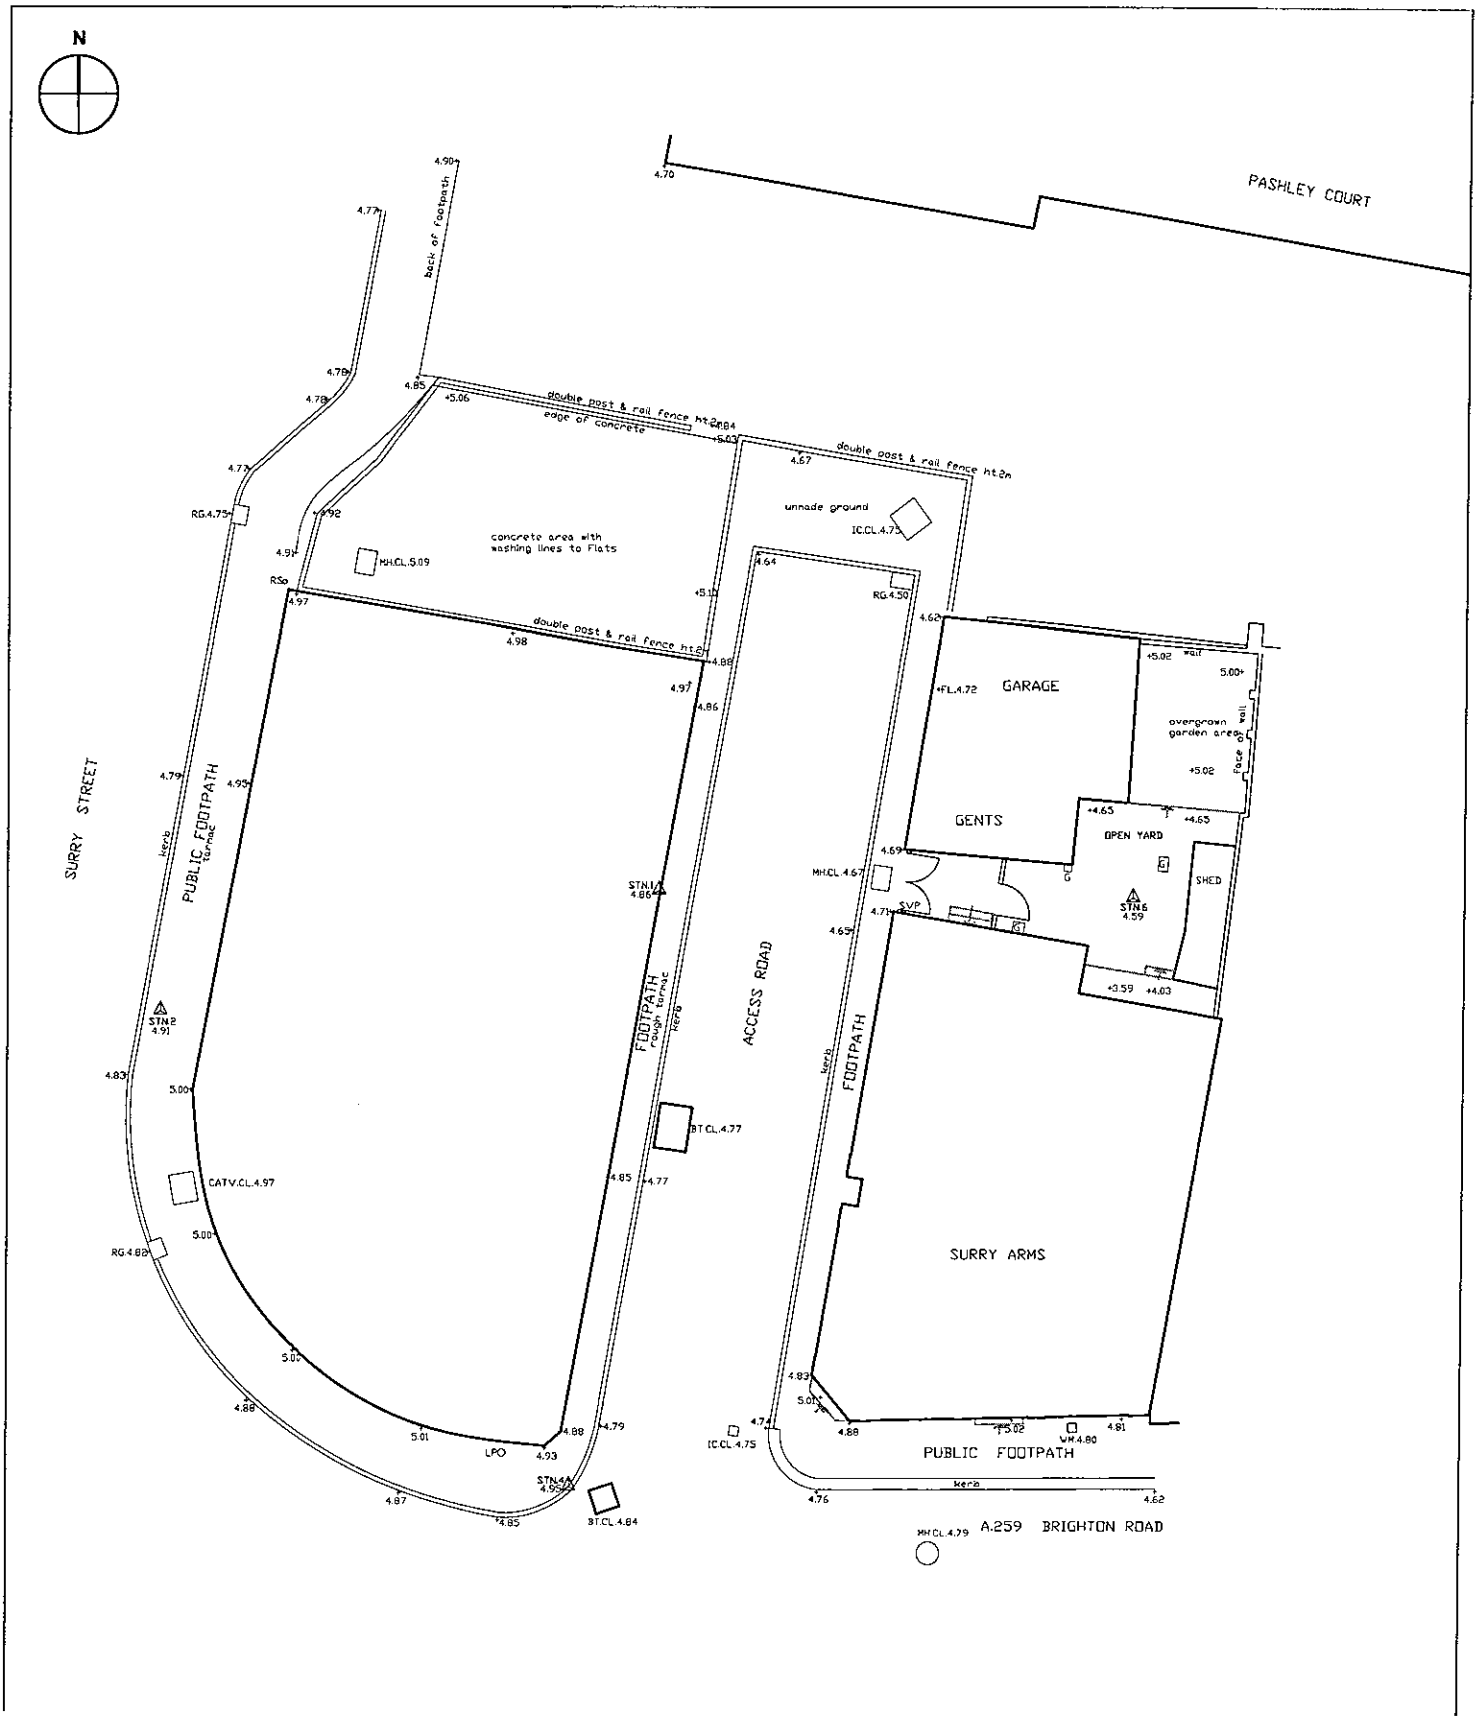

Rev	Revision details	Drwn	Chkd	Date

	Signed	Date
Drawn:		
Designed:		
Checked:		
Buildability:		

Project Name

Land Behind Surry Arms, Shoreham

Drawing Title

SITE_LAYOUT_PLAN

FEASIBILITY		BUILDING CONTROL	
DESIGN		TENDER	
BILLING		CONSTRUCTION	
PLANNING		AS BUILT	

Feasibility

Client

Natterjack Construction

Drawing No	Scale @ A4	Rev
2010/10/02	**1:2500**	-