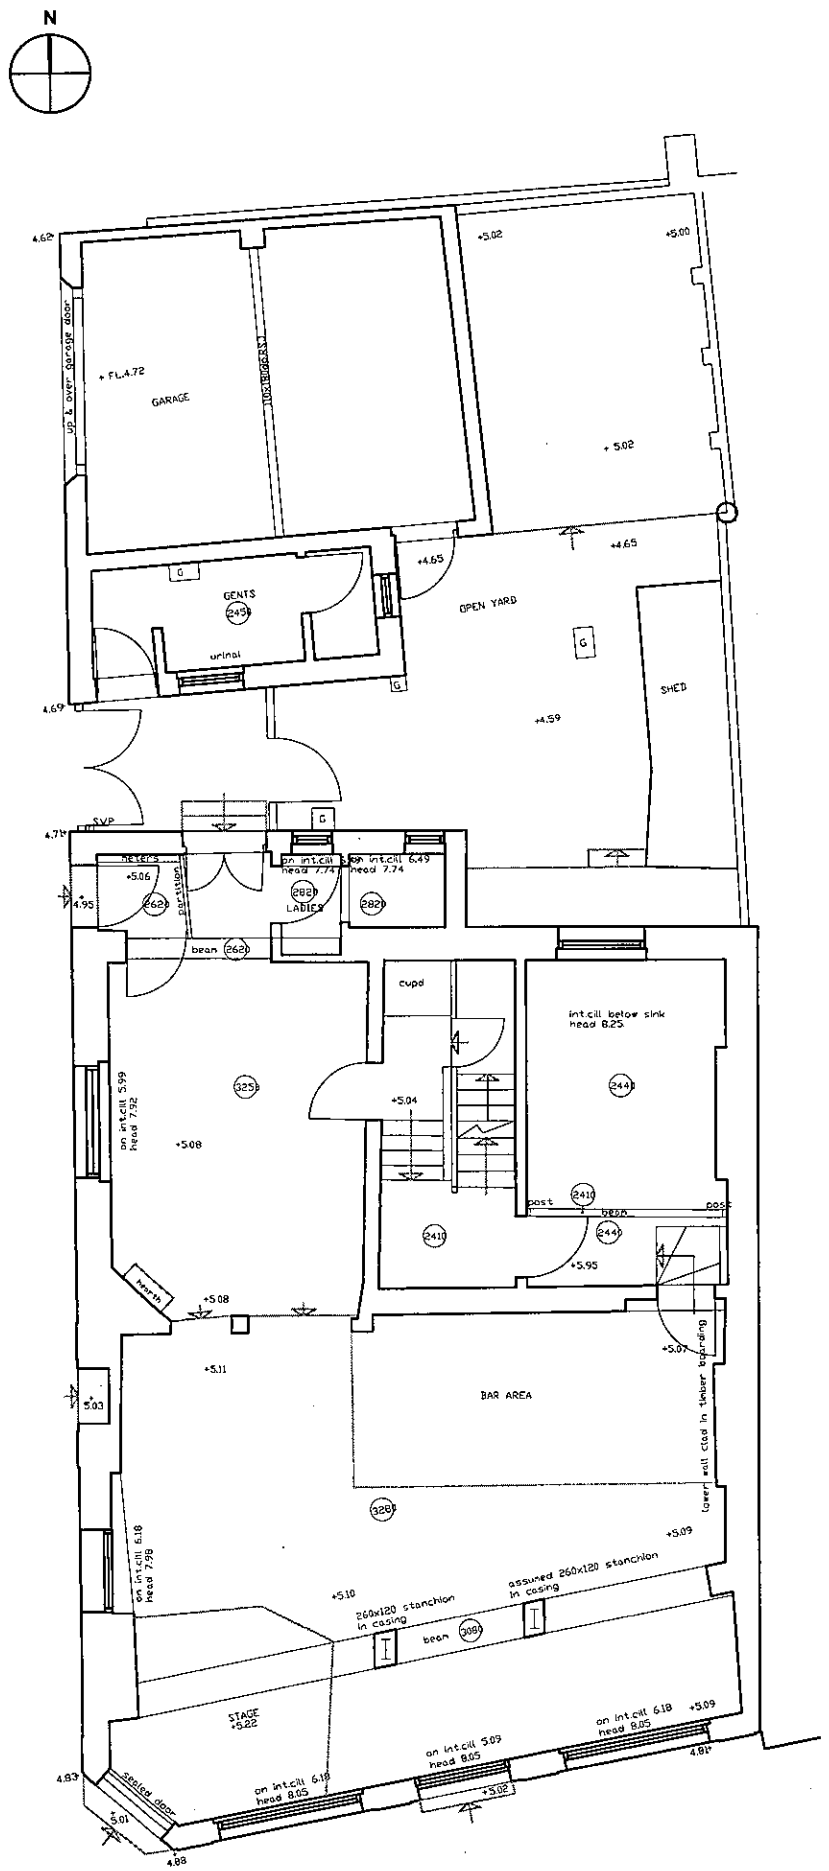

Existing Ground Floor Plan

Metres 1 2 3 4 5 6 7 8 9 10



West Elevation

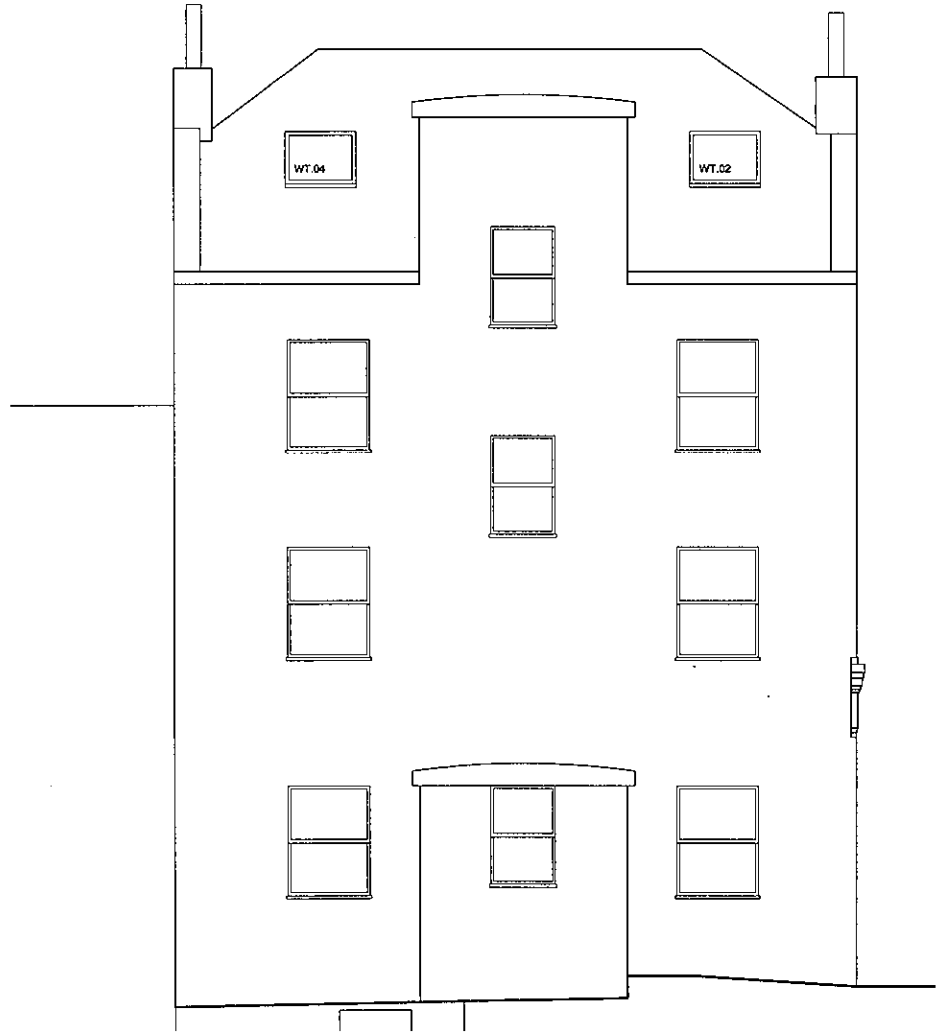

North Elevation

FEASIBILITY		BUILDING CONTROL	
DESIGN		TENDER	
BILLING		CONSTRUCTION	
PLANNING		AS BUILT	

	Signed	Date
Drawn:		
Designed:		
Checked:		
Buildability:		

Feasibility

Client

Natterjack Construction

Project Name

Land to the Rear of Surry Arms, Shoreham

Drawing Title

Existing Ground Floor Plan, West & North Elevation

Drawing No	Scale @ A3	Rev
2010/10/03	**1:100**	**-**