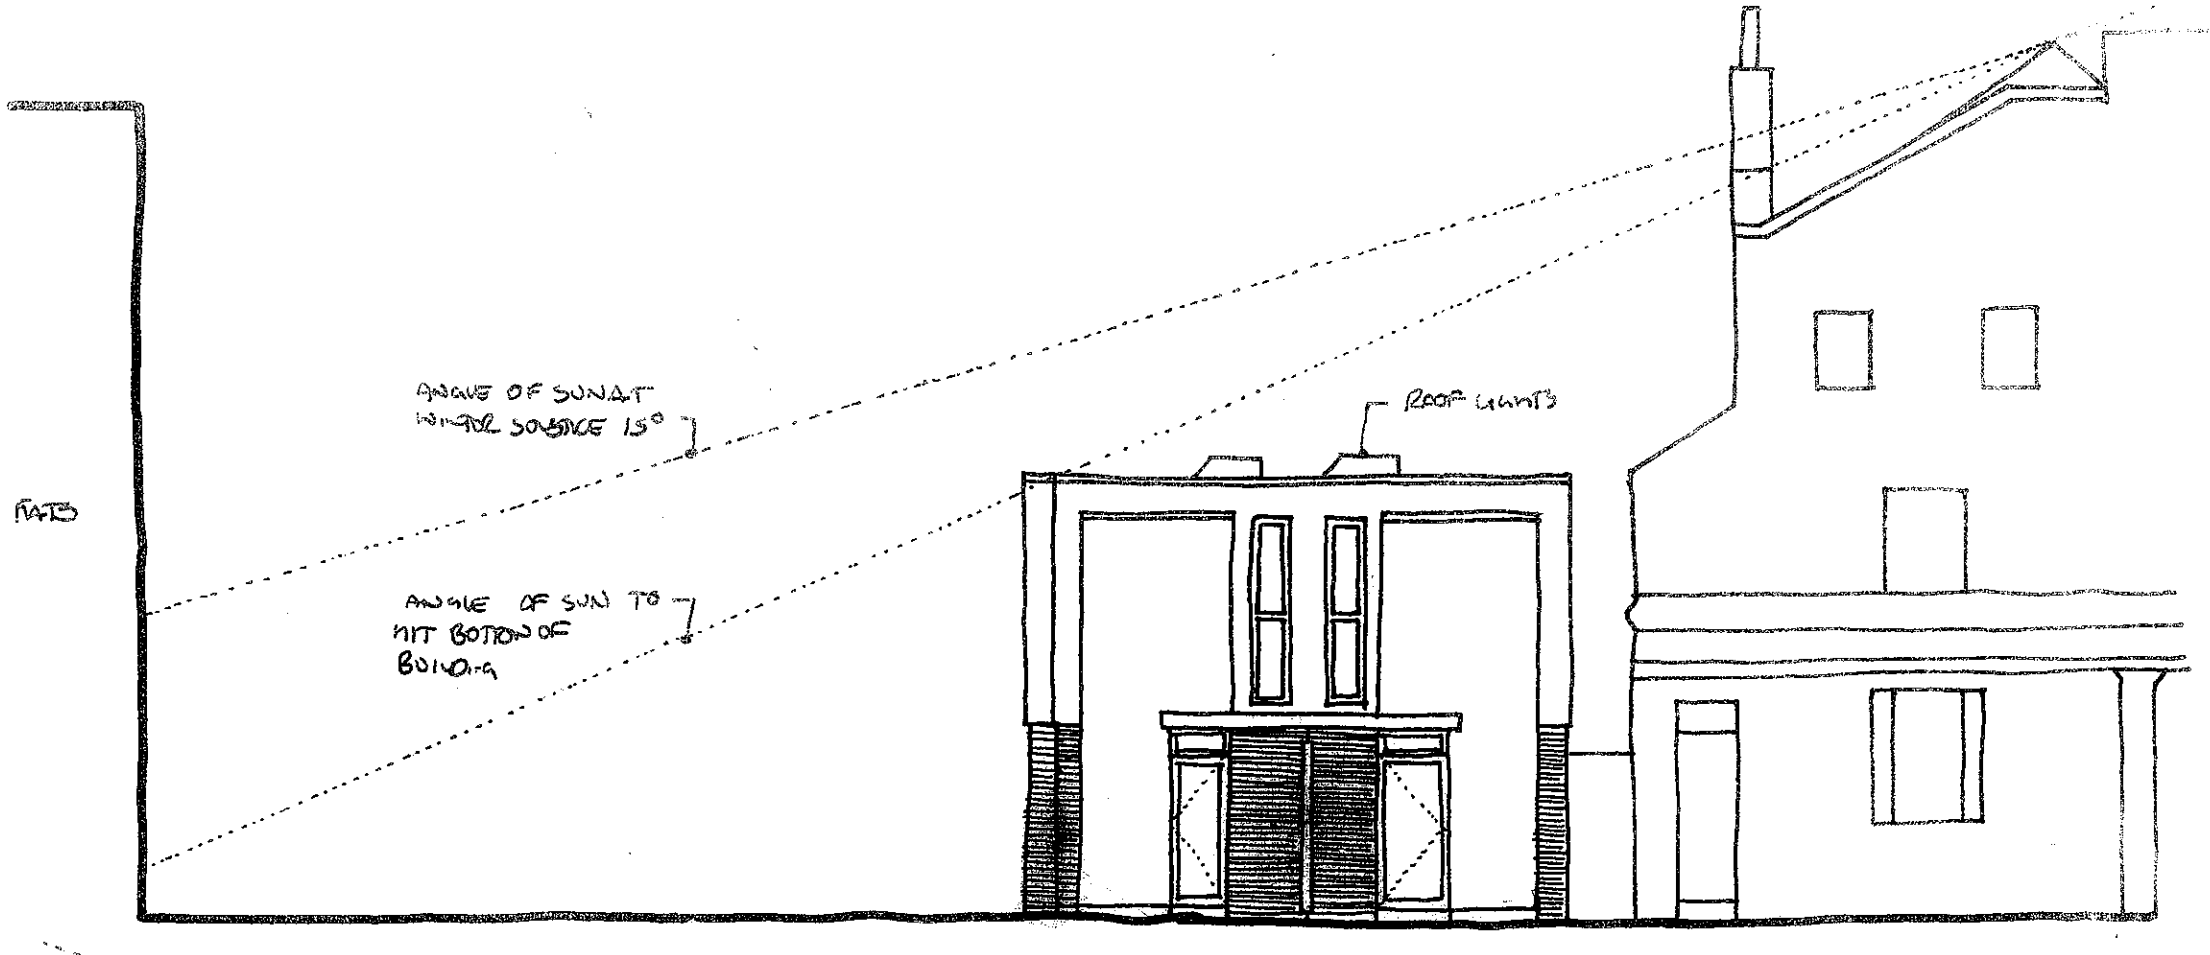

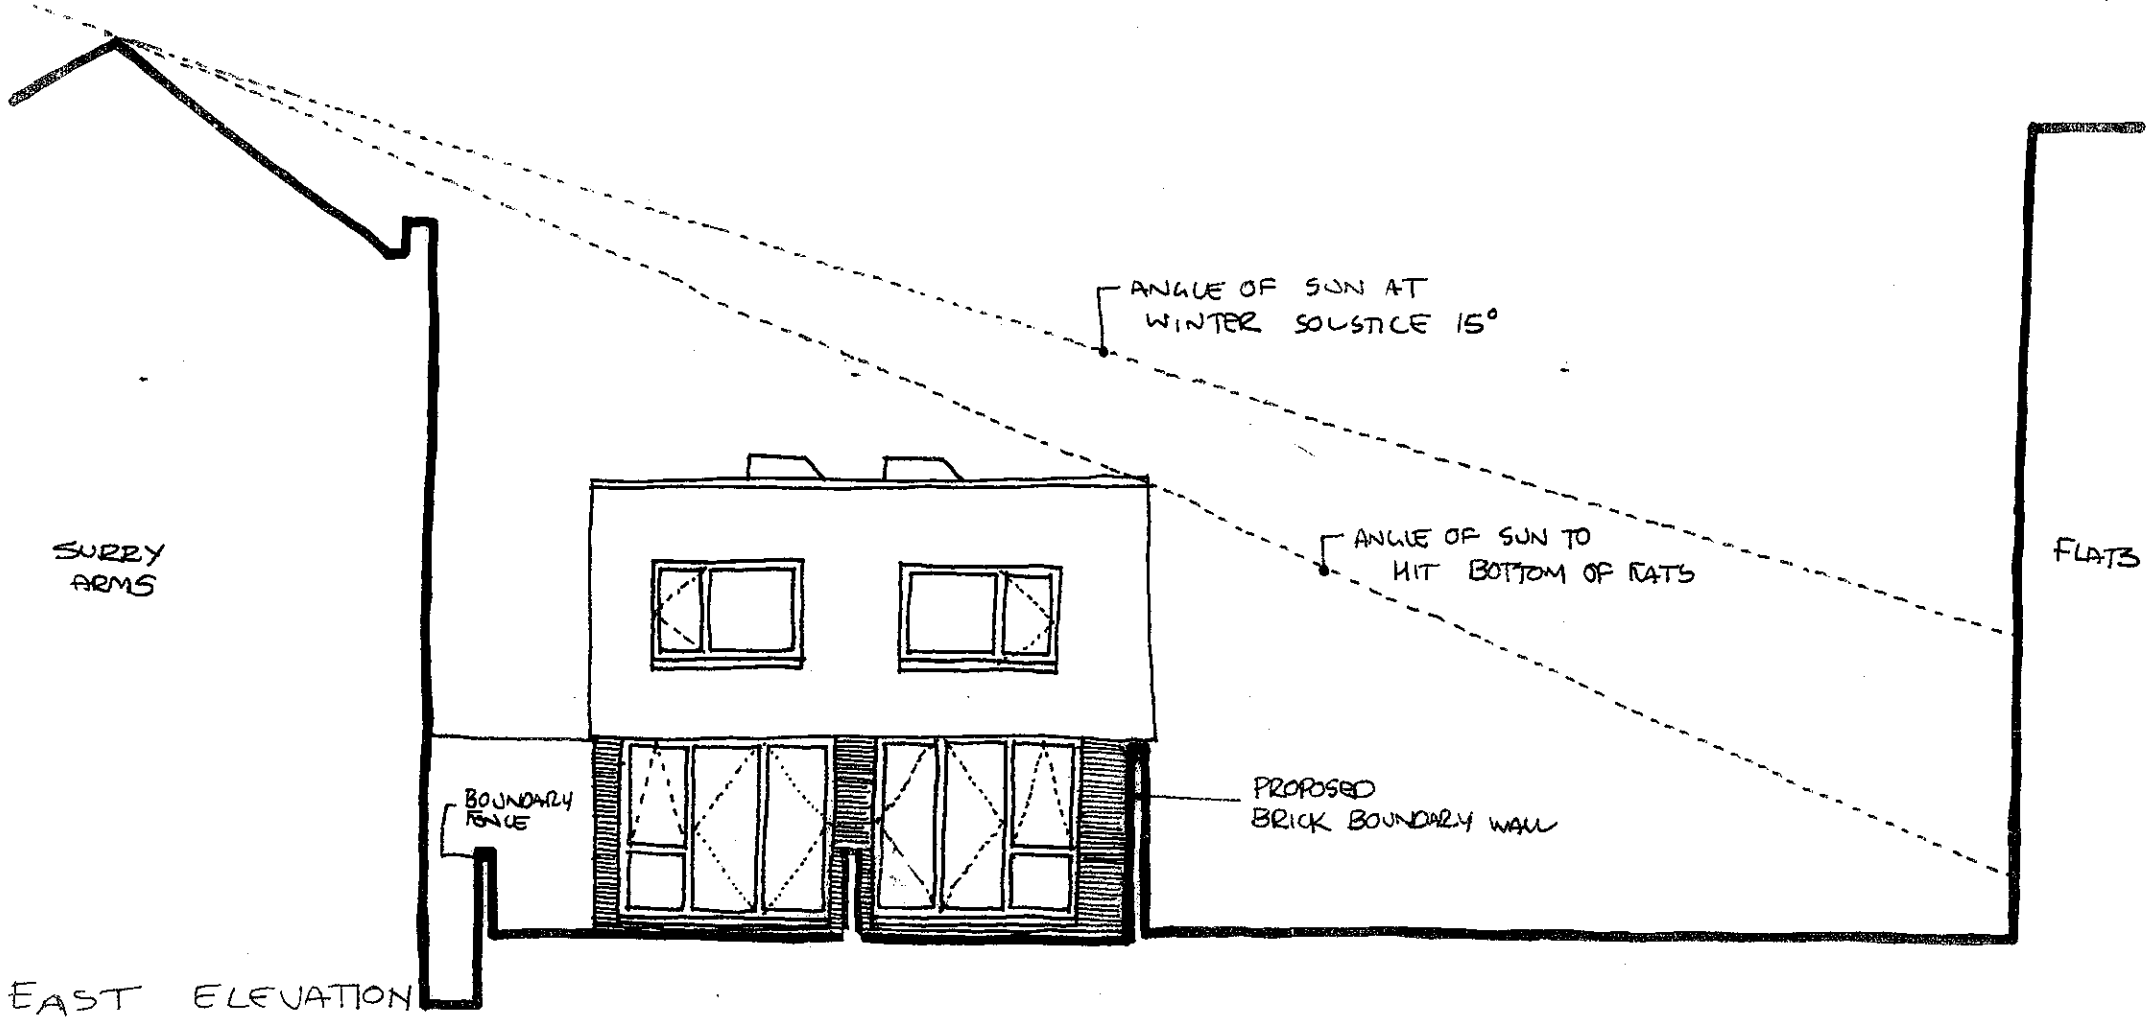

EAST ELEVATION

Rev	Revision details	Drwn	Chkd	Date

FEASIBILITY		BUILDING CONTROL	
DESIGN		TENDER	
BILLING		CONSTRUCTION	
PLANNING		AS BUILT	

	Signed	Date
Drawn:		
Designed:		
Checked:		
Buildability:		

FEASIBILITY

Client

NATTERJACK CONSTRUCTION

Project Name

LAND TO REAR OF SURRY ARMS, SHOREHAM

Drawing Title

PROPOSED EAST & WEST ELEVATIONS

Drawing No	Scale @ A3	Rev
2010/10/SK02	1:100	—