

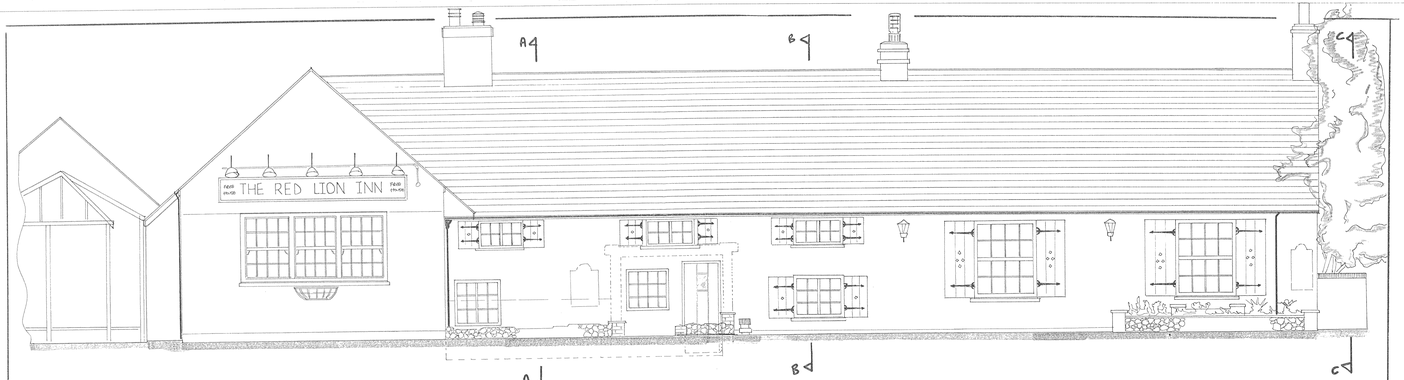



FRONT ELEVATION (AFTER REMOVAL OF PORCH/RAILINGS/WALL)
DUE TO COLLISION WITH VAN.

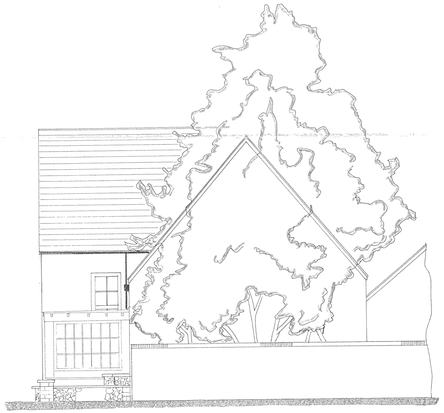


SECTION C/C

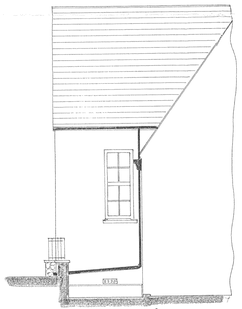

SECTION A/A

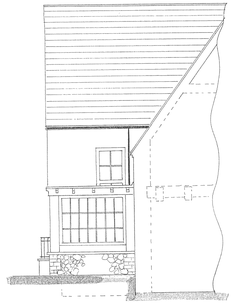

SECTION B/B

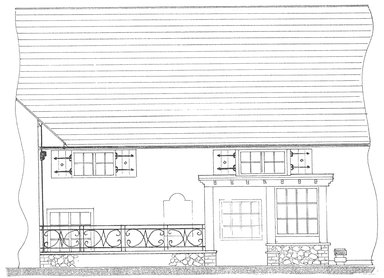

PROPOSED ELEVATION (FRONT)
(ALSO PRIOR TO COLLISION)

PLANNING STAGE ONLY

TITLE	PLANNING DRAWING (1)
SCALE	1:50 @ A2
DATE	NOV 2010
PROJECT	THE RED LION SHOREHAM BY THE SEA BN43 5TG
DRAWING No.	DKM/8621/01
REV.	0

NO. PLAN DATE SYMBOL
1 JAN 11