

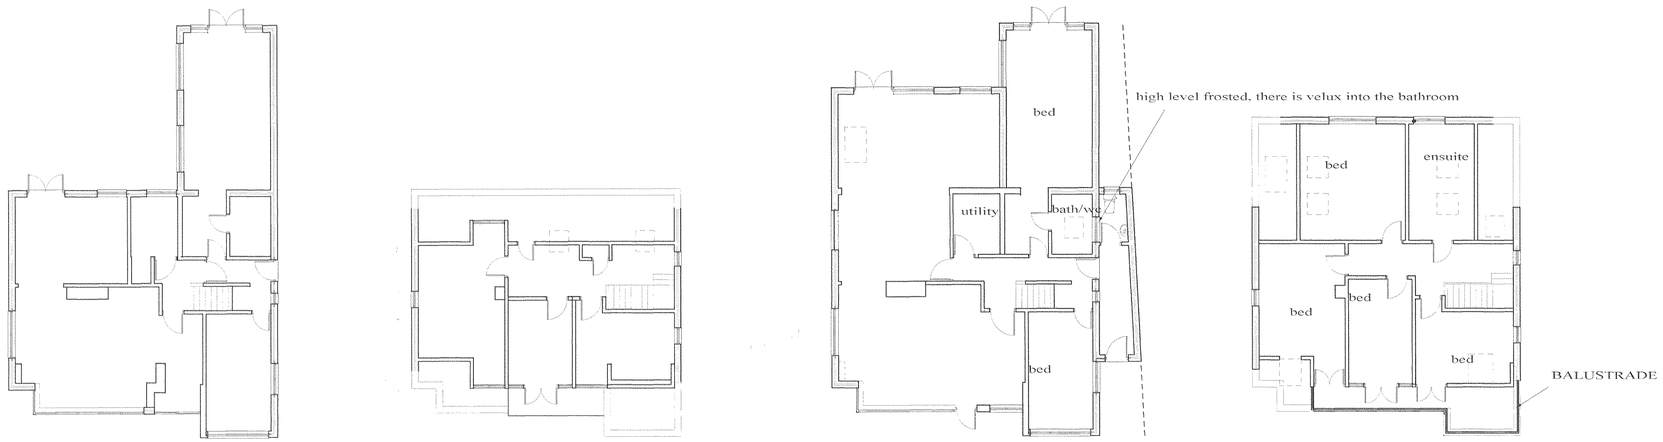

DISTRICT COUNCIL
PLANNING DIVISION
PLAN No. Ap6a7516
DATE RECEIVED 04 JAN 2011

STEPHEN BROMLEY ASSOCIATES
5 WEST ST SHORE HAM BY SEA

PROPOSED ALTERATIONS SCALE 1-100

16 KINGS WALK SHORE HAM B Y SEA

DWG NO 9305/1B