

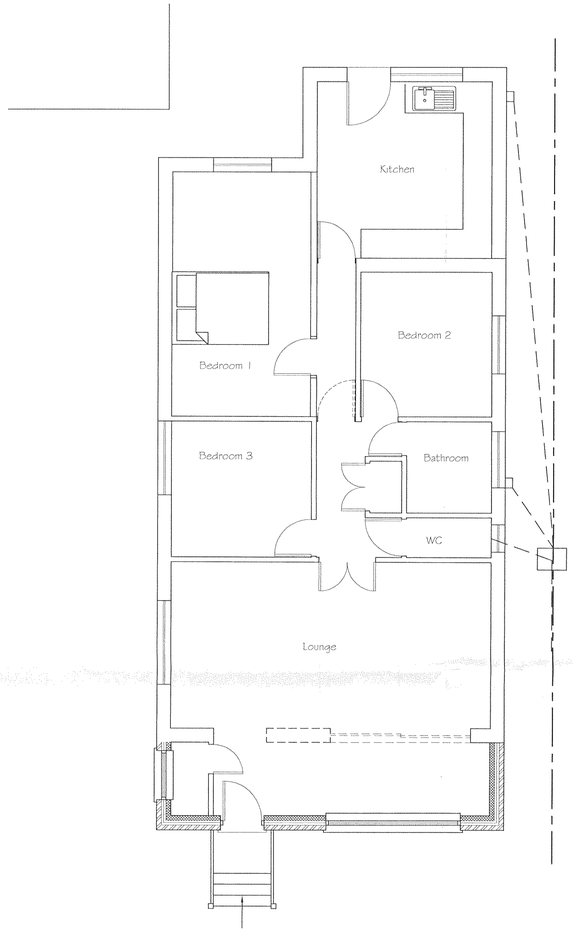



Proposed Ground Floor Plan

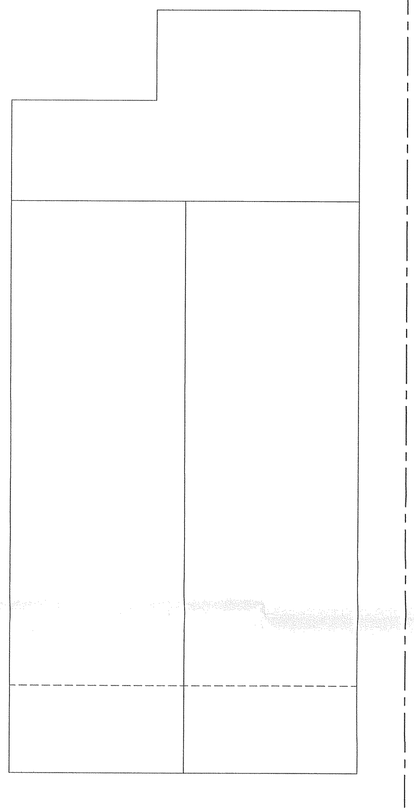


Proposed Roof Plan

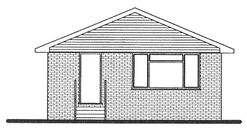


Proposed Front Elevation

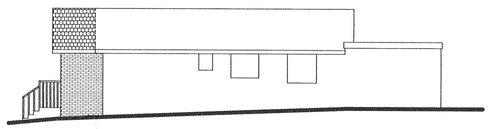

Proposed Side Elevation

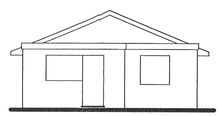

Proposed Rear Elevation

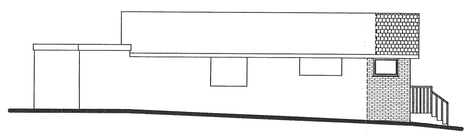

Proposed Side Elevation

PLANNING DIVISION
PLAN No.
DATE
17 JAN 2011

Tony Rogers
Building Consultants
Address: 40 Dawn Crescent, Upper Beeding
West Sussex, BN44 3WH
Telephone: 01903 815225 Fax: 01903 815225

Rev.	Date:	Revision Description:

Client: Mr & Mrs Hammond

Address: 78 Slonk Hill Road
Shoreham
West Sussex
BN43

Project: Proposed front extension

Scale: 1:50 1:100

Date: December 2010

Drawing No: 09/557/03

Drawn By: AWR

Revision: