




WEST ELEVATION

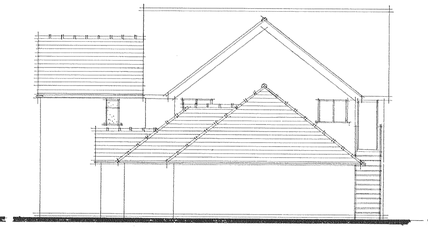


SOUTH ELEVATION

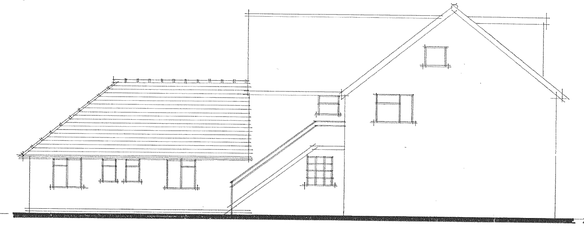


EAST ELEVATION

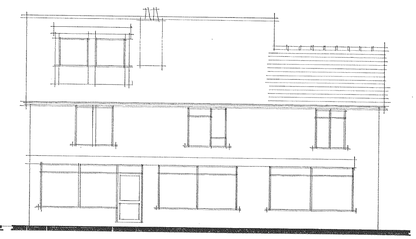


NORTH ELEVATION

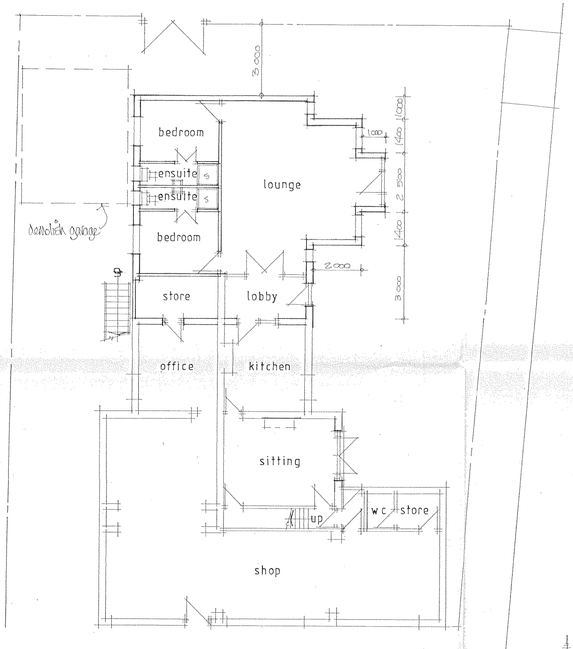

GROUND FLOOR PLAN

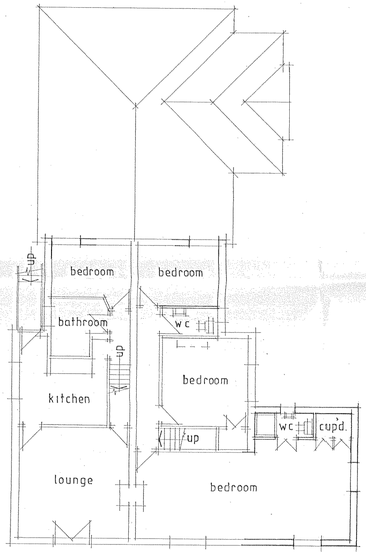


FIRST FLOOR PLAN

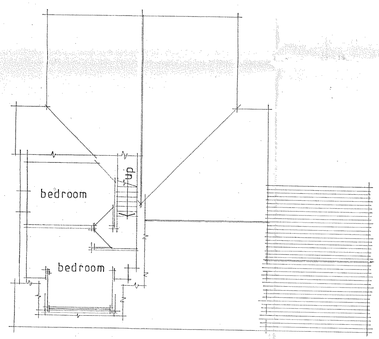

SECOND FLOOR PLAN



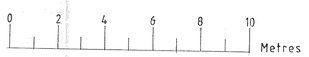

PLANNING DIVISION
PLAN No. DC/10/2314
DATE RECEIVED 19 JAN 2011

Alan Scarratt
ARCHITECTURAL SERVICES
33 Hurley Road, Worthing, West Sussex BN13 2PA
Tel/Fax: (01903) 690102

client Mr. & Mrs. I. Patel

job 117/119 Sompting Road
Lancing
West Sussex

dwg. no. AS. 533. 6

dwg. title first floor extension & single storey rear extension

drawn by [redacted]

date Dec. 2010 scale 1:100

Do not scale off drawings

Check all dimensions on site before all work is commenced

All goods materials and workmanship to conform with current building regulations, B.S.S. and C.O.P.'s