

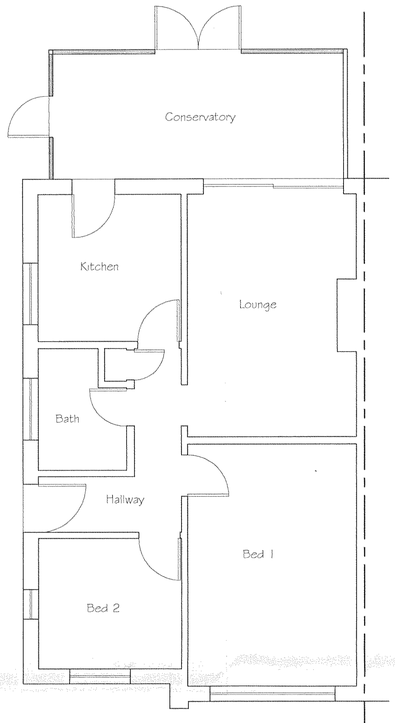



Existing Ground Floor Plan

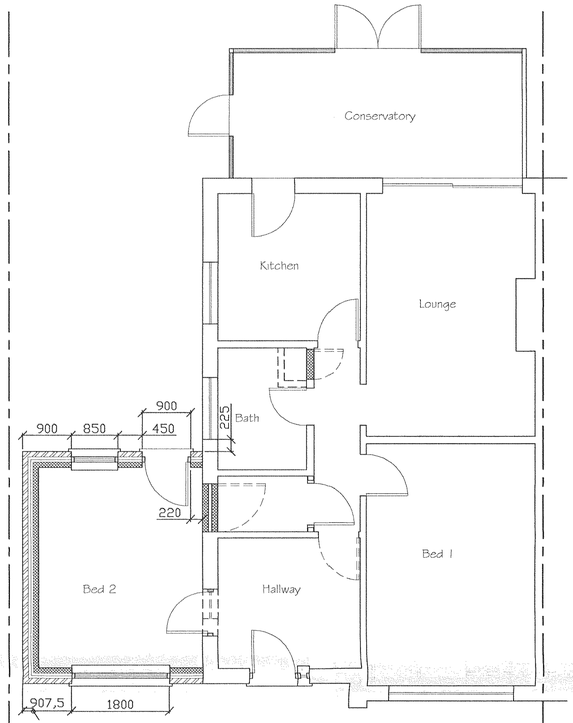


Proposed Ground Floor Plan

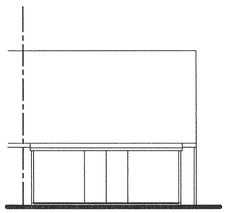


Existing Rear Elevation

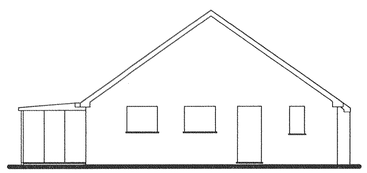


Existing Side Elevation

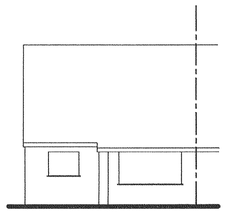


Existing Front Elevation

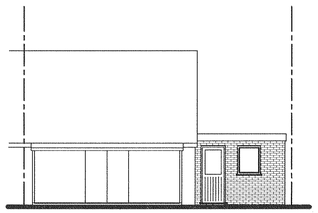


Proposed Rear Elevation

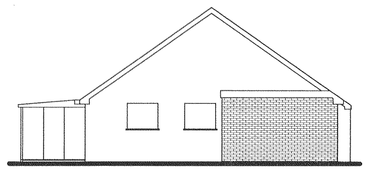

Proposed Side Elevation

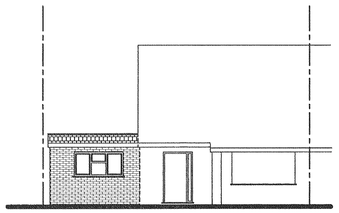

Proposed Front Elevation

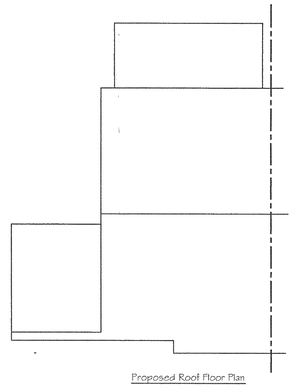

Proposed Roof Floor Plan

Tony Rogers
Building Consultant
Address: 40 Dawn Crescent, Upper Beeding, West Sussex, BN44 3WH
Telephone: 01903 815225 Mobile: 07803 500364

Rev.	Date:	Revision Description:
A	Dec 2010	Amended to Planning Officers requirements

Client: S Harfield

Address: 26 Crowshaw Close
Lancing
West Sussex
BN15 9LE

Project: Proposed Side Extension

Scale: 1:50 1:100

Date: October 2010

Drawing No: 10/615/01

Drawn By: AWR Revision: A