

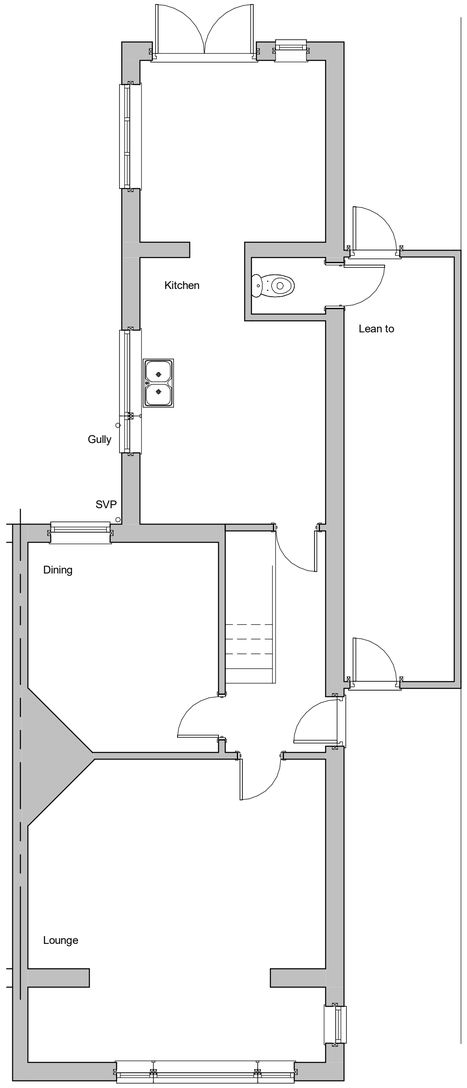


Ground Floor

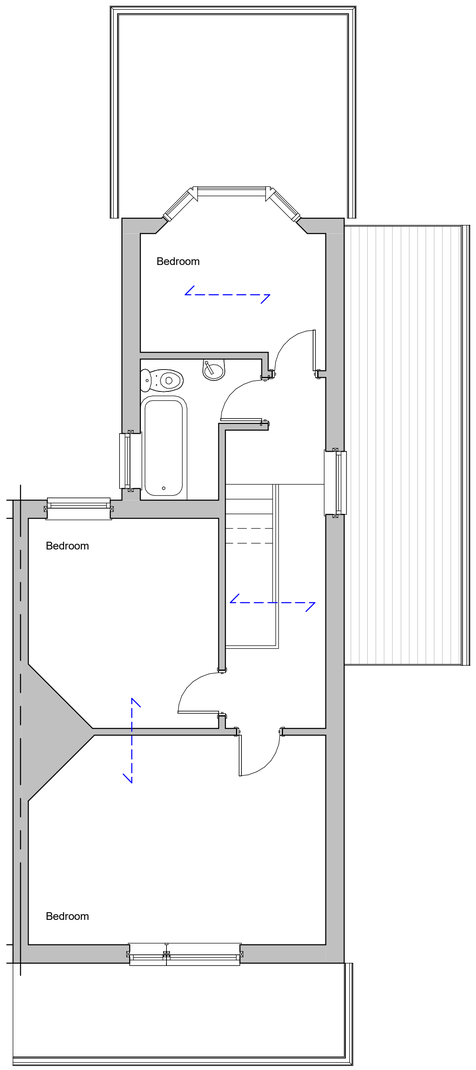


First Floor

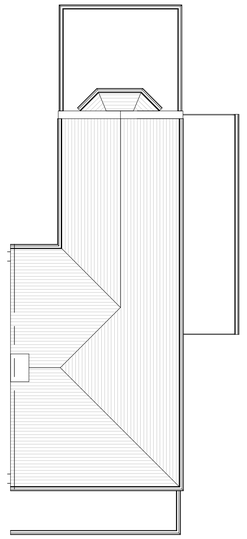


Existing roof plan

1:100

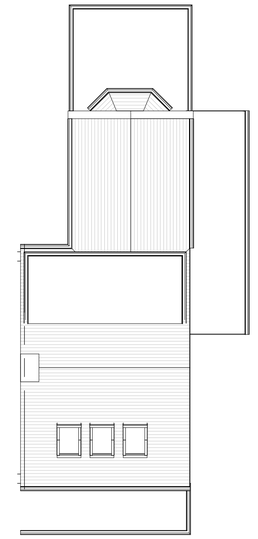

Proposed roof plan

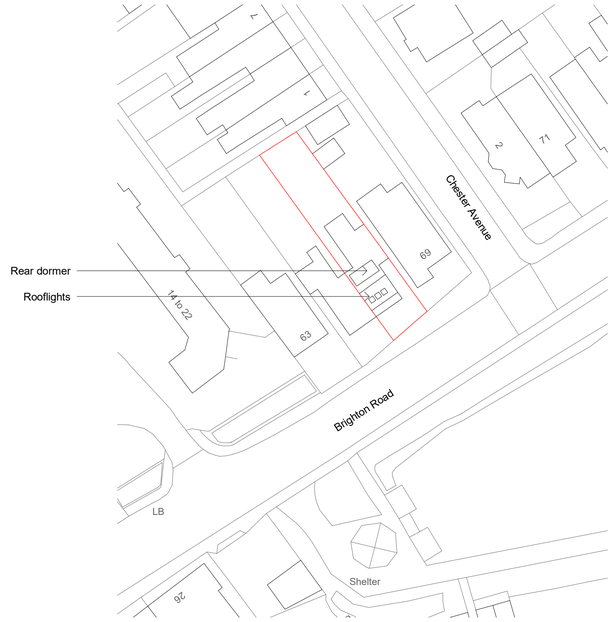




Front Elevation - South



Side Elevation - East



Rear Elevation - North

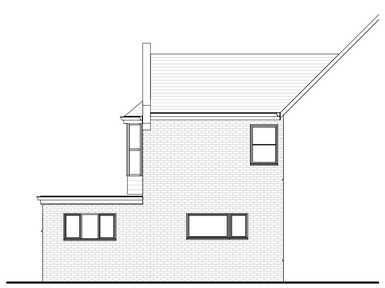

Side Elevation - West

Site Plan 1:500

Site Plan 1:1250



Revisions

0.5 0 0.5 1 1.5 2 2.5
SCALE 50 m
1:

1 0 1 2 3 4 5
SCALE 100 m
1:

5 0 5 10 15 20 25
SCALE 500 m
1:

10 0 10 20 30 40 50
SCALE 1250 m
1:

Materials

Drawing Number 2025/26	Sheet 1 of 2
Size A1	Scale 1:50, 1:100, 1:500, 1:1250

Project

Existing details
Feburary 2025

Job Title

67 Brighton Road
Lancing
West Sussex
BN15 8RB

Do Not scale from this drawing except for planning as photocopies will be subject to distortion
Drawings to be read in conjunction with all other Designers and structural engineers contract drawings and specifications:
Any discrepancies must be brought to the attention of the Designer immediatialy.
The contractor must verify all dimensions by site measurement before ordering materials or manufacturing components
Substitute materials and products to those named will be acceptable if proven to be of equal or higher performance and not in conflict with other elements

M.J.Humphrey Ltd

RICS cabe chartered association of building engineers

Mel Humphrey MRICS
9 Aldsworth Avenue
Goring By Sea
West Sussex
BN12 4XQ
Mel@mjhumphrey.co.uk
07701055182

Adam Humphrey MCIOB
21 Pendine Avenue
Worthing
West Sussex
BN11 2NA
Adam@mjhumphrey.co.uk
07812419142