NOTE: NOT FOR CONSTRUCTION

17, FRANKLANDS CLOSE, WORTHING, WEST SUSSEX BN14 0BD

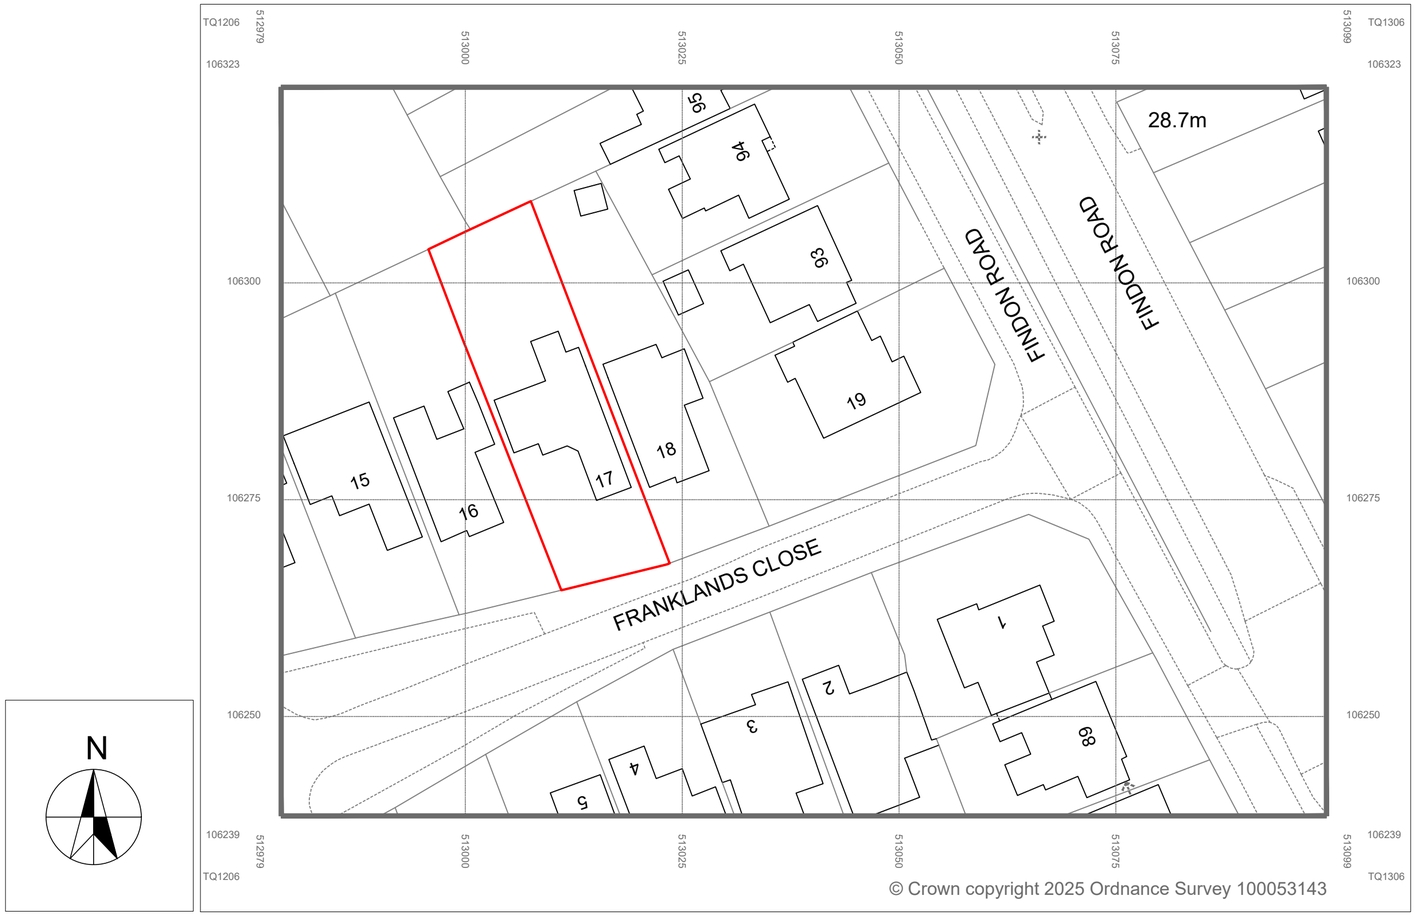

SITE LOCATION PLAN 1:500

TABLE OF CONTENTS:

1. COVER PAGE
2. SITE BLOCK PLAN
3. SITE PLANS (EXISTING & PROPOSED)
4. EXISTING PLANS
5. EXISTING ELEVATION
6. PROPOSED PLANS
7. PROPOSED ELEVATION
8. EXISTING SECTION
9. PROPOSED SECTION

KEY: SITE BOUNDARY

1:500

10m 0 10m 20m 30m 40m 50m

Copyright in design of this drawing is the property of BAYA

- Reproduction in whole or in part is forbidden without written permission from BAYA
- All dimensions to be cross checked on site prior to construction. Any discrepancies to be reported to BAYA immediately
- Print out to actual size.
- Copyright in design of this drawing is the property of BAYA

17, Franklands Close,
Worthing, West Sussex
BN14 0BD

Date: 29/04/2025

Scale: As noted @ A2

Drawing Code: 17/FC-01

Revision: R0

Cover Page

0800 246 5779 info@bayadesign.co.uk
13 Clifton Vale, Bristol, BS8 4PT