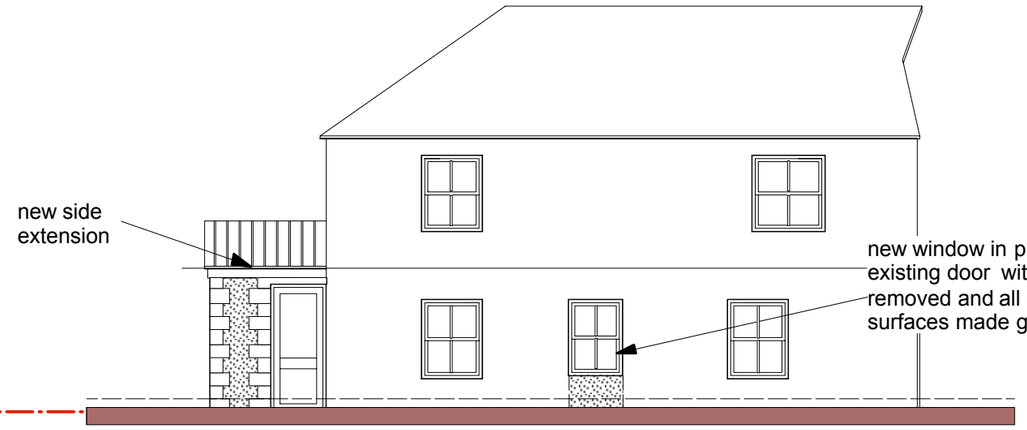

FRONT (SOUTH) ELEVATION scale 1:100

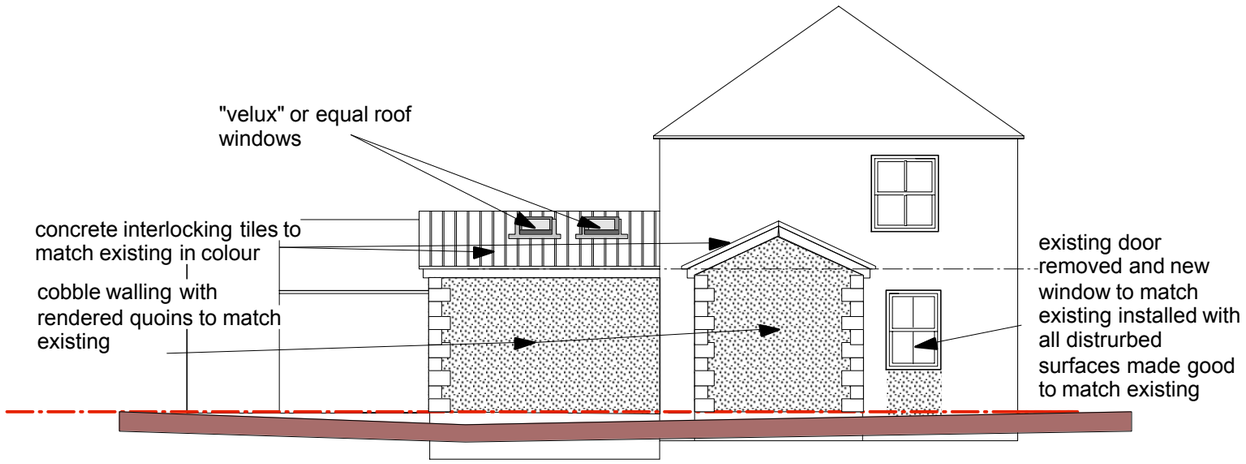

SIDE (WEST) ELEVATION scale 1:100

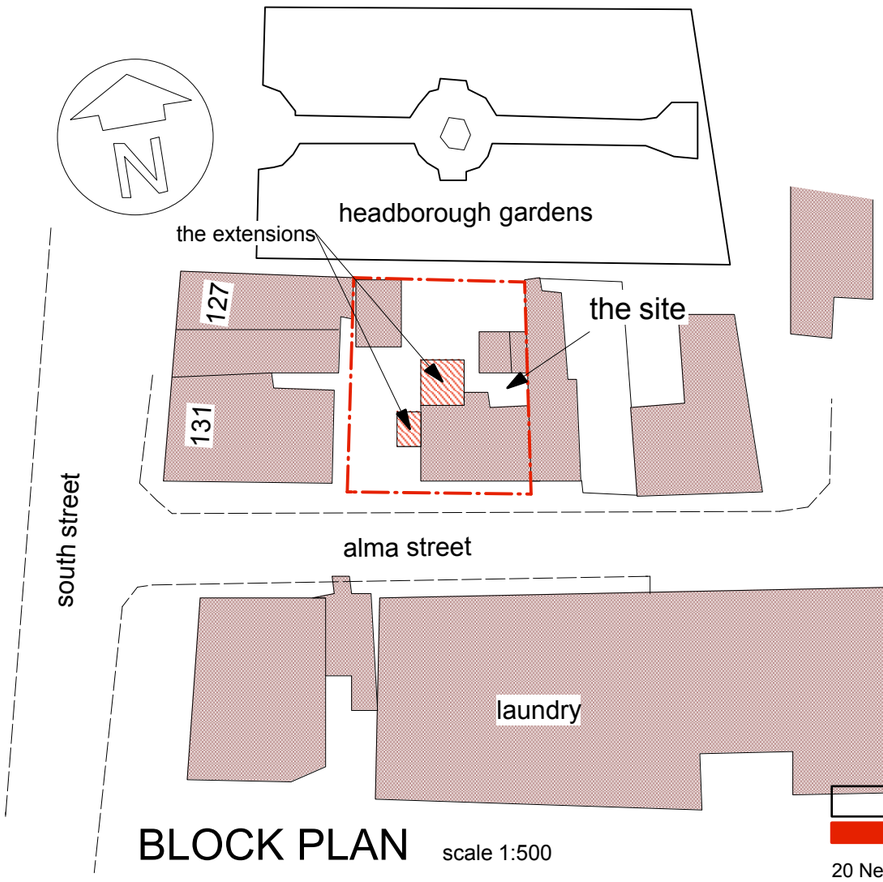

BLOCK PLAN scale 1:500

0 1 5 10 M

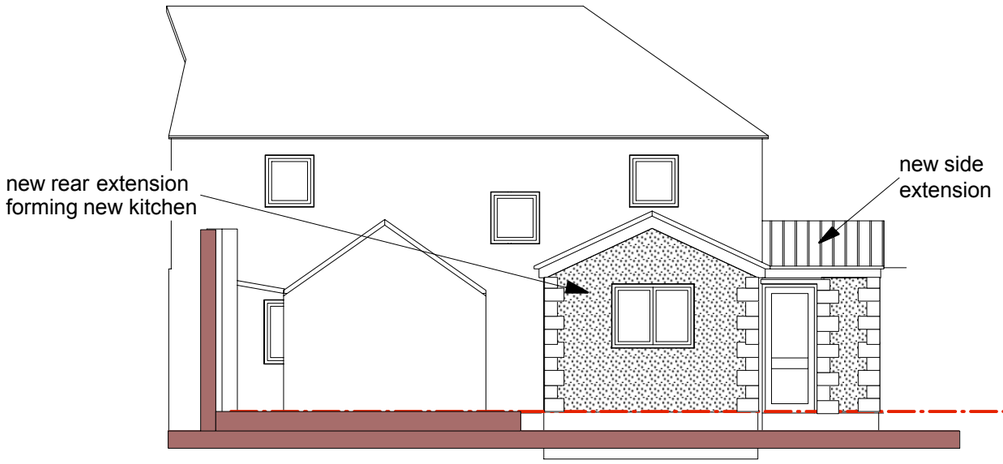

REAR (NORTH) ELEVATION scale 1:100

0 1 2 3 4 5 M

Richard Goodson Practice
CHARTERED ARCHITECT & DESIGNER
20 Nelson Close Sompting LANCING West Sussex BN15 0LY tel: 01903 761263
www.RichardGoodsonPractice.co.uk email: richard@RichardGoodsonPractice.co.uk

project
PROPOSED SINGLE STOREY REAR EXTENSION TO
TO "WHITE ROSE" ALMA STREET LANCING BN15 8AX
Mr & Mrs P CURRIE

Type
SCHEME AS PROPOSED

Title
ELEVATIONS & BLOCK PLAN

date	scale	drawn by	drawing no.
AUG 18	1:100/500	REG	1852/02