


GROUND FLOOR PLAN scale 1:100

0 1 2 3 4 5 M

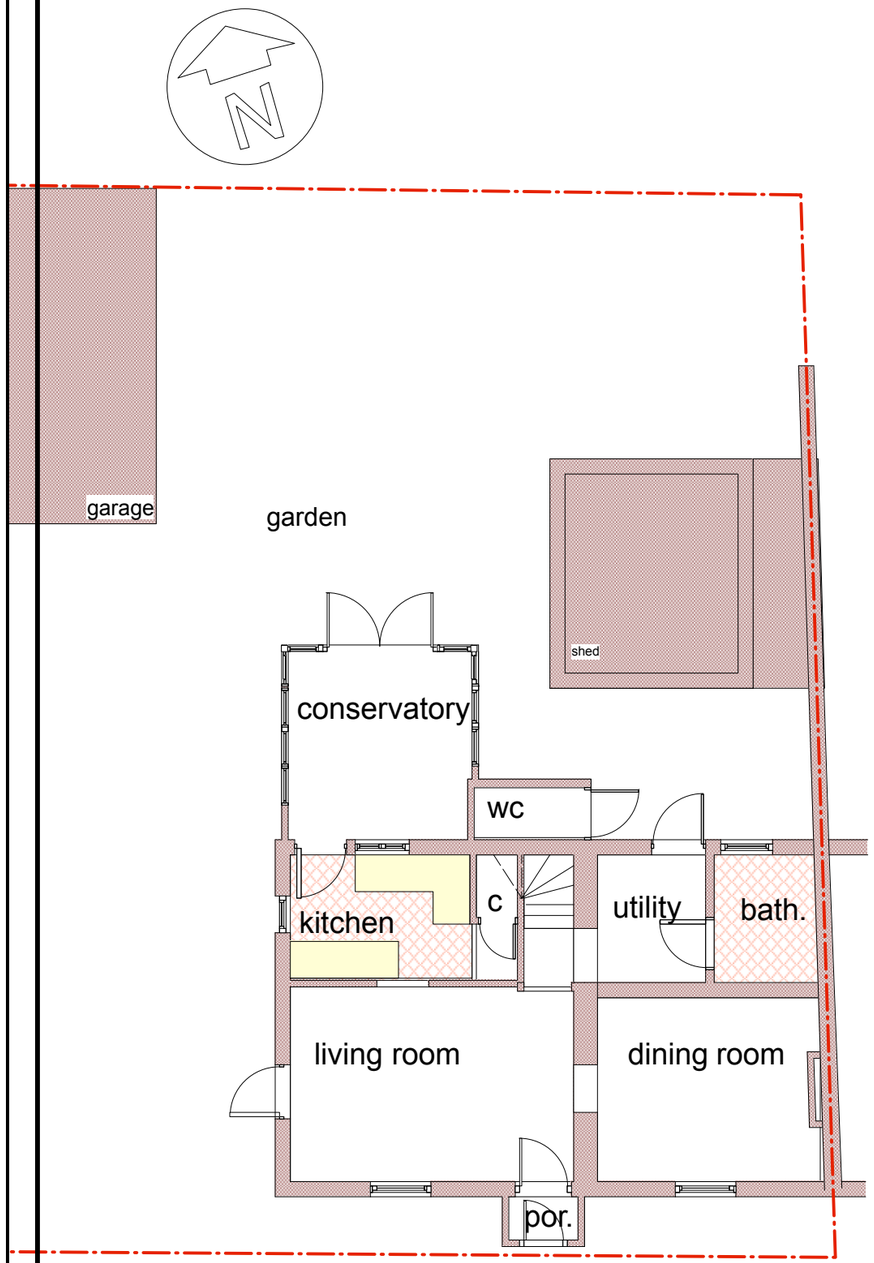


FIRST FLOOR PLAN scale 1:100



Richard Goodson Practice
CHARTERED ARCHITECT & DESIGNER
20 Nelson Close Sompting LANCING West Sussex BN15 0LY tel: 01903 761263
www.RichardGoodsonPractice.co.uk email: richard@RichardGoodsonPractice.co.uk

project
PROPOSED SINGLE STOREY REAR EXTENSION TO
TO "WHITE ROSE" ALMA STREET LANCING BN15 8AX
Mr & Mrs P CURRIE

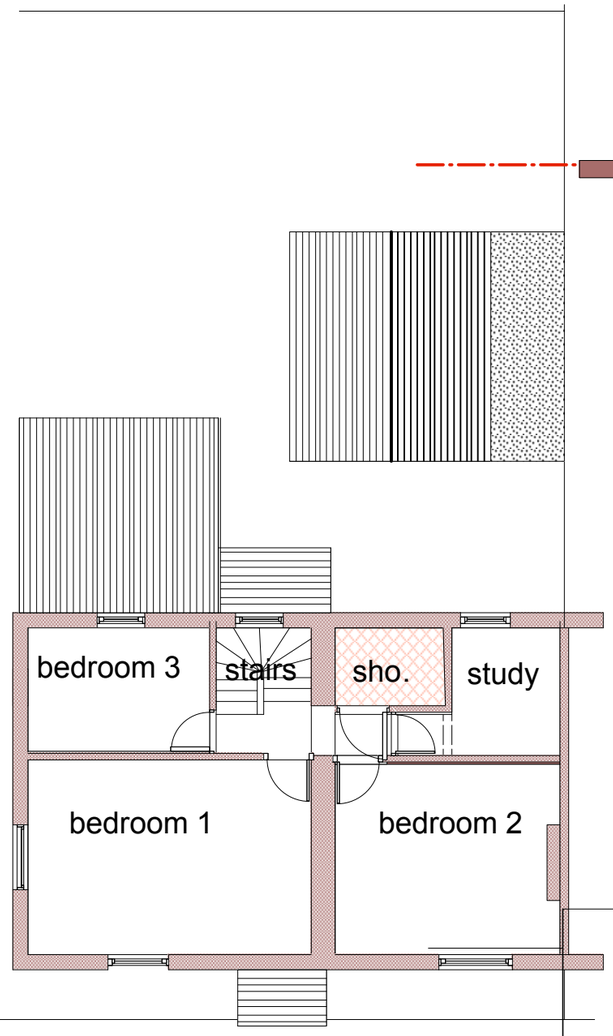Type
SURVEY AS EXISTING

Title
PLANS

| date | scale | drawn by | drawing no. |
|---|---|---|---|
| MAY 18 | 1:100 | REG | 1852/S1 |