

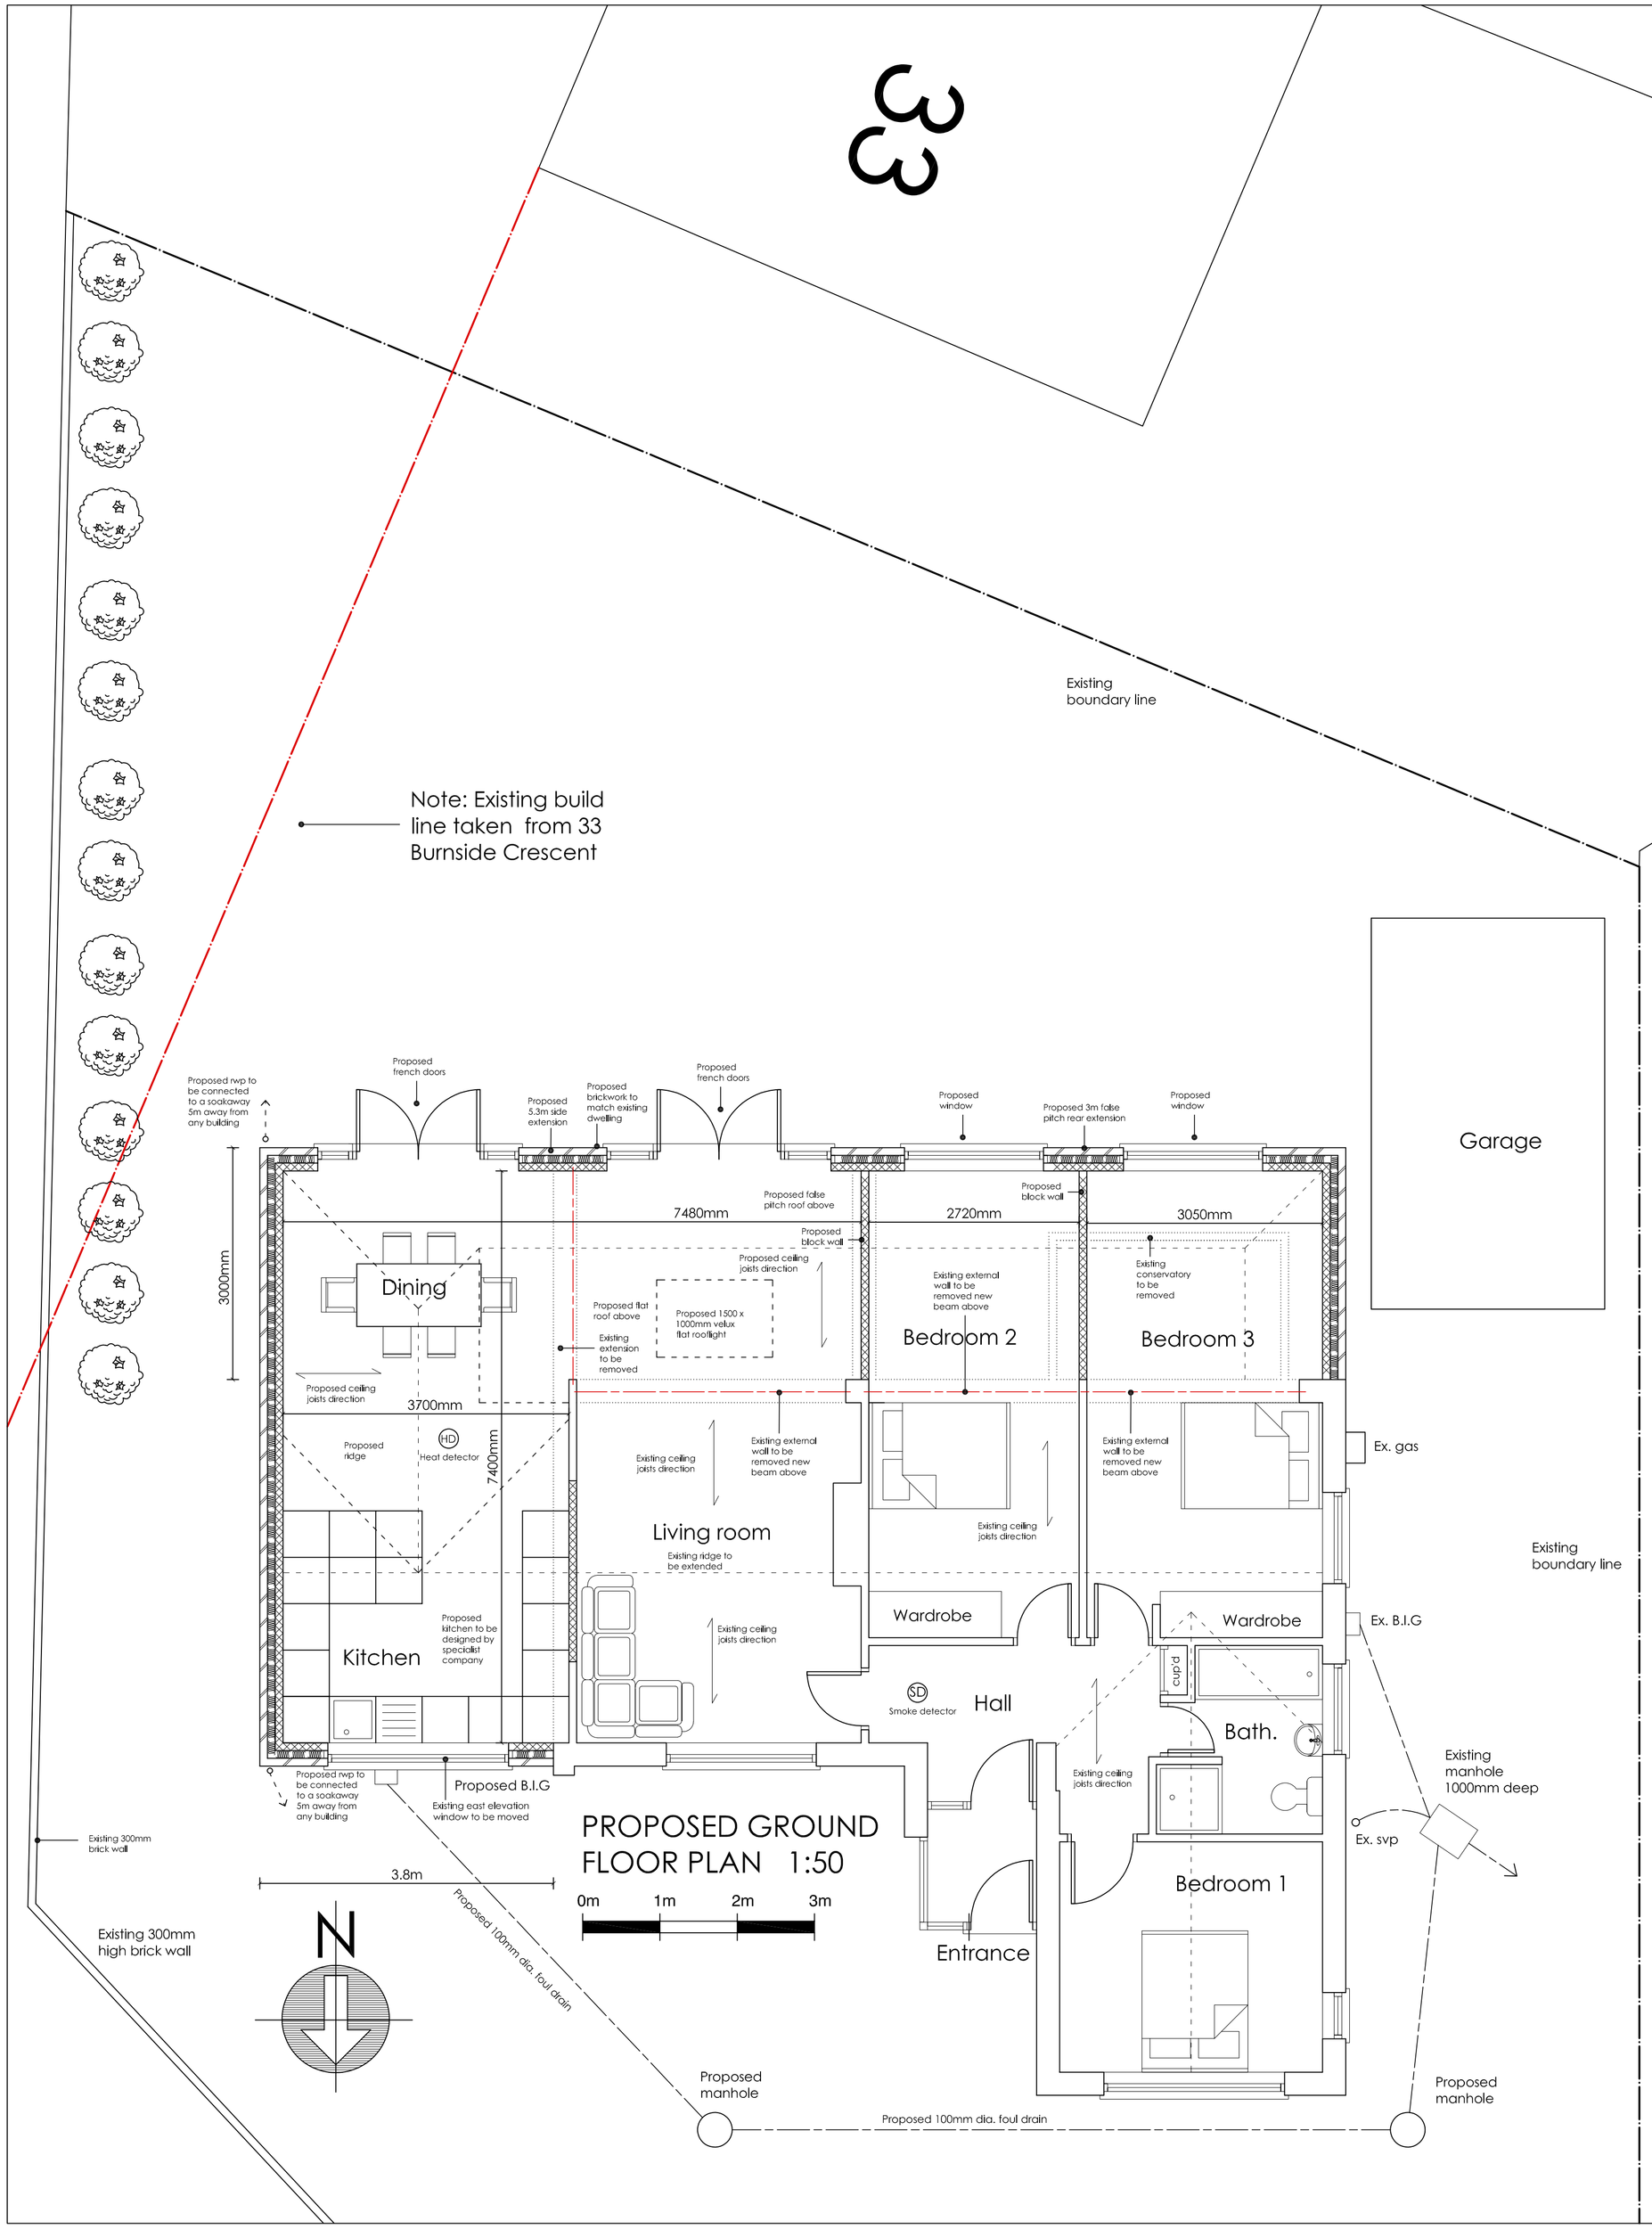


PROPOSED GROUND FLOOR PLAN 1:50

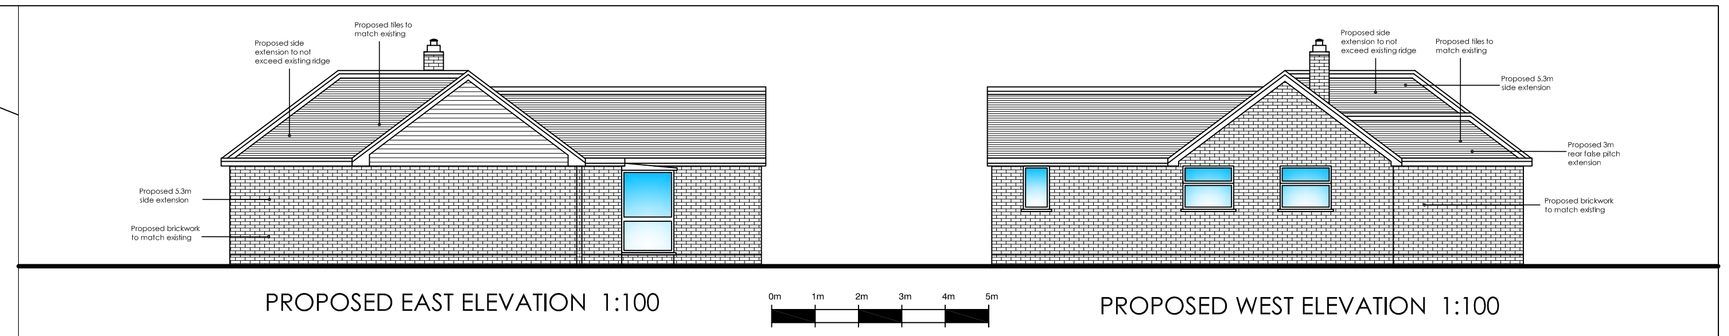


PROPOSED EAST ELEVATION 1:100

PROPOSED WEST ELEVATION 1:100

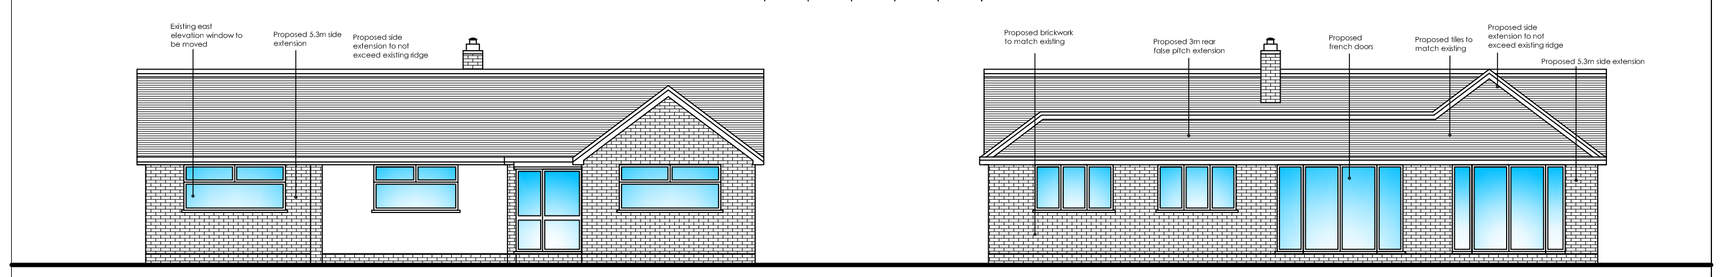


PROPOSED NORTH ELEVATION 1:100

PROPOSED SOUTH ELEVATION 1:100

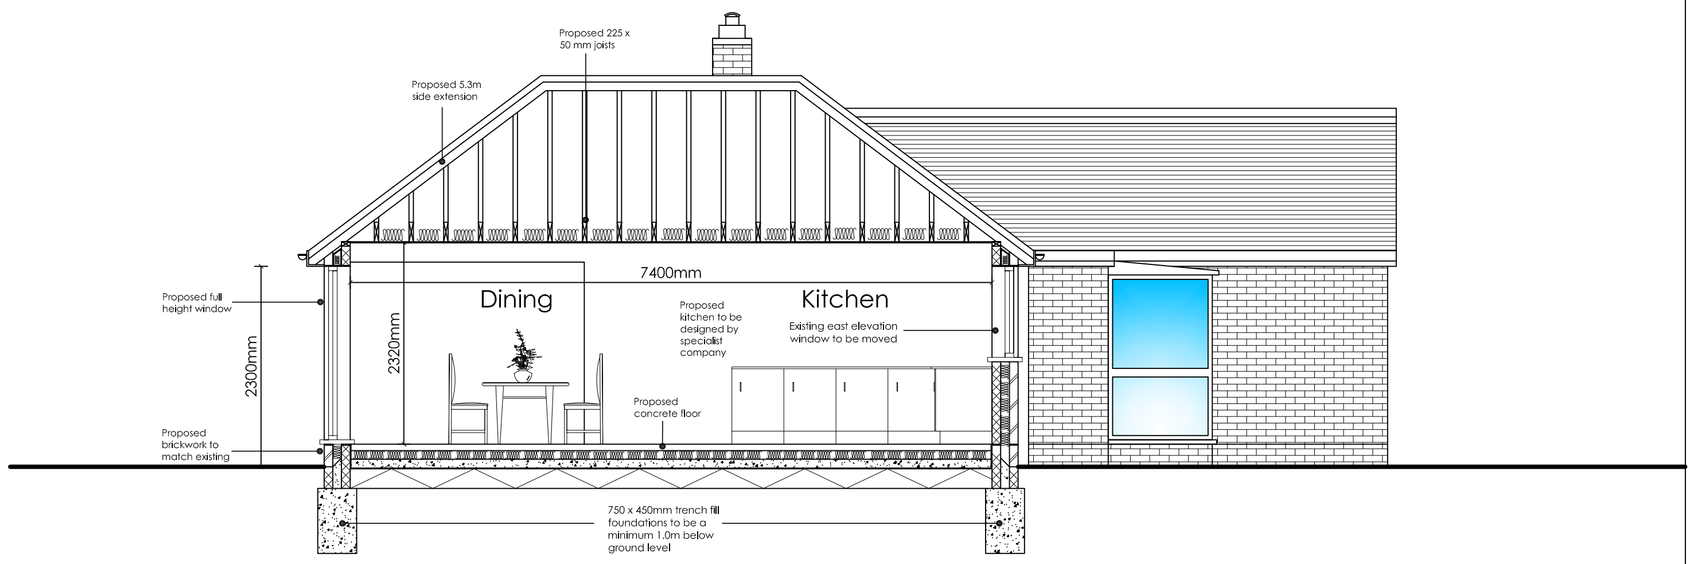

PROPOSED SECTION 1:50

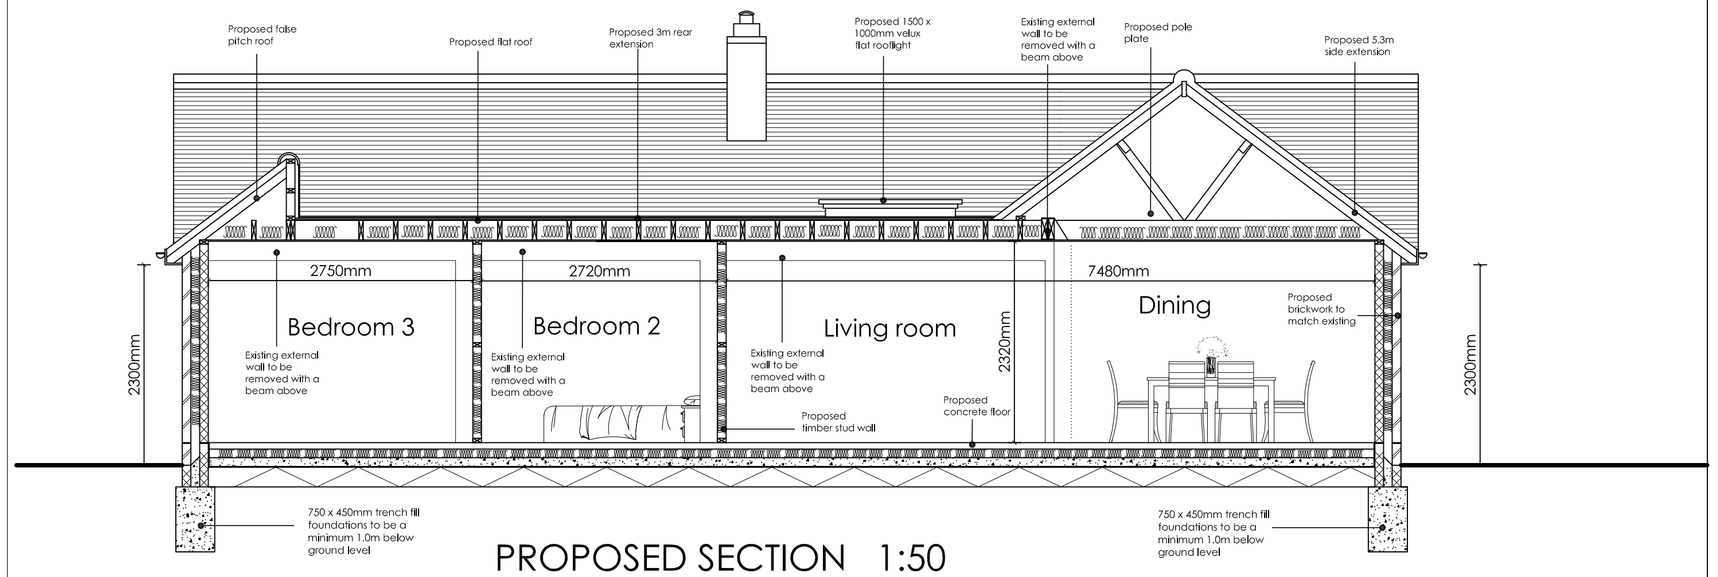

PROPOSED SECTION 1:50

REVISIONS:

A. 28th May 2019 - Width of side extension reduced, new gable end and boundary fence amended.

Notes:

1. Do not scale from these drawings (unless for planning purposes).
2. Drawings to be read in conjunction with the structural calculations and the building notes provided.
3. These drawings are for Building Control approval only.
4. The client / contractor is advised to read the separate notes and the details provided in the structural calculations regarding the CDM regulations.
5. The property owner is reminded to serve a Party Wall Notice on any adjoining owner should they need to do so under the requirements of the Party Wall Act 1996.
6. No work should be undertaken until all consents (Planning and Building Control) have been received and approved in writing. Any work undertaken without consent is done so at the clients risk.
8. An asbestos survey is to be undertaken prior to any works. If asbestos is found then this is to be disposed of by a specialist company.

ama atterbury moore associates
architectural & quantity surveying serivices
Unit 1 Gosling Croft
Business Park
Long Furlong
Clapham Worthing
West Sussex BN13 3UT
01903 871131
carl@atterburymoore.co.uk

Address of works:	7 Carnforth Road, Sompting
Drawing title:	Proposed Side Extension

Date:	Scales:	Paper size:	Dwg No:
Apr. 2019	As shown	A1	AD-192-02A