


DO NOT SCALE FROM THIS DRAWING

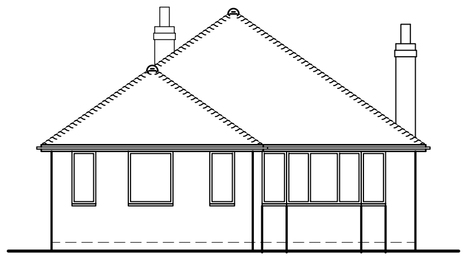


East Elevation

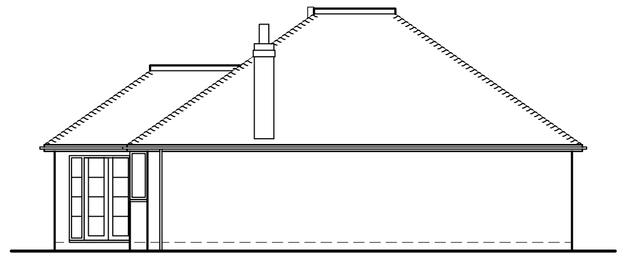


North Elevation

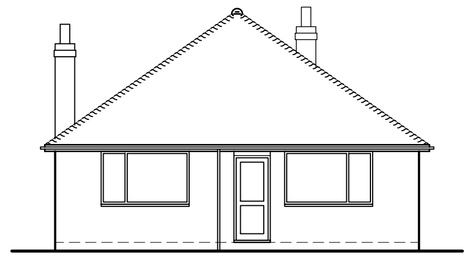


West Elevation

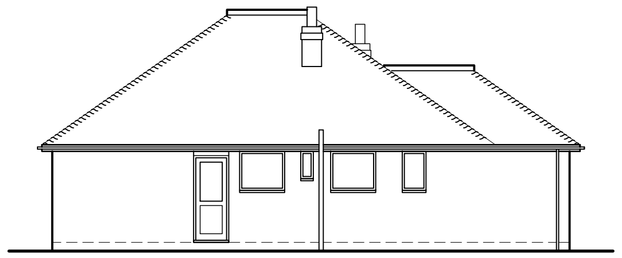


South Elevation

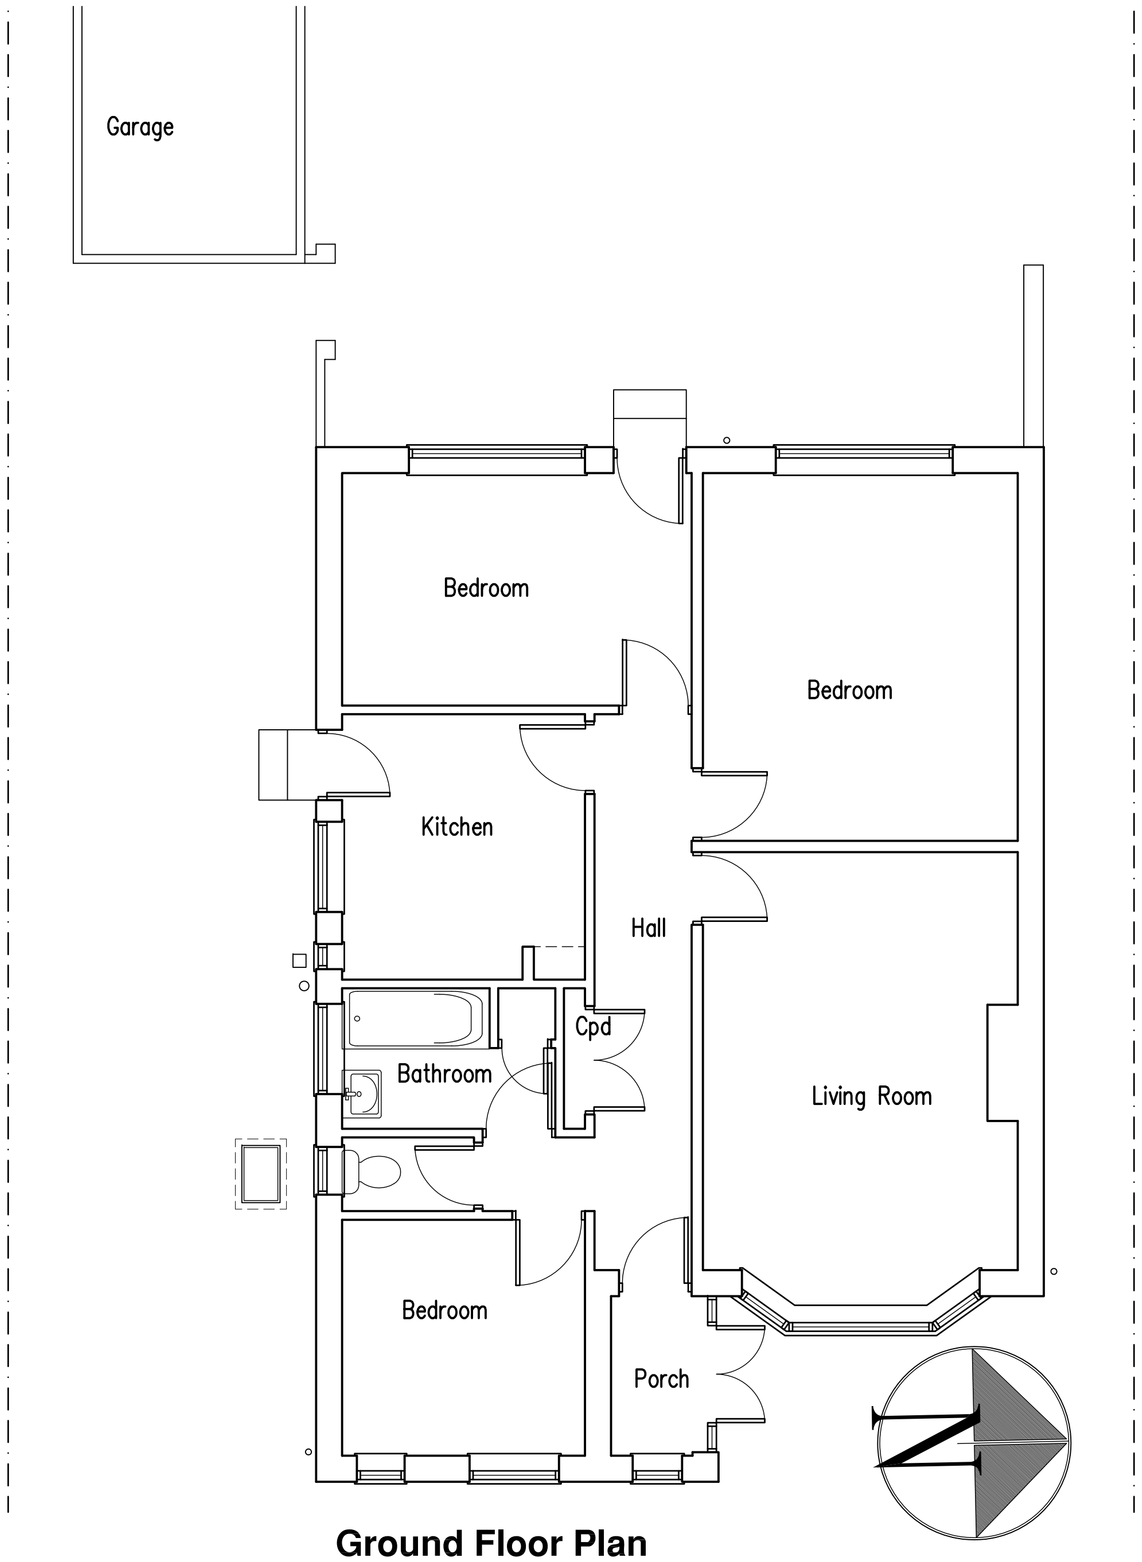

Ground Floor Plan

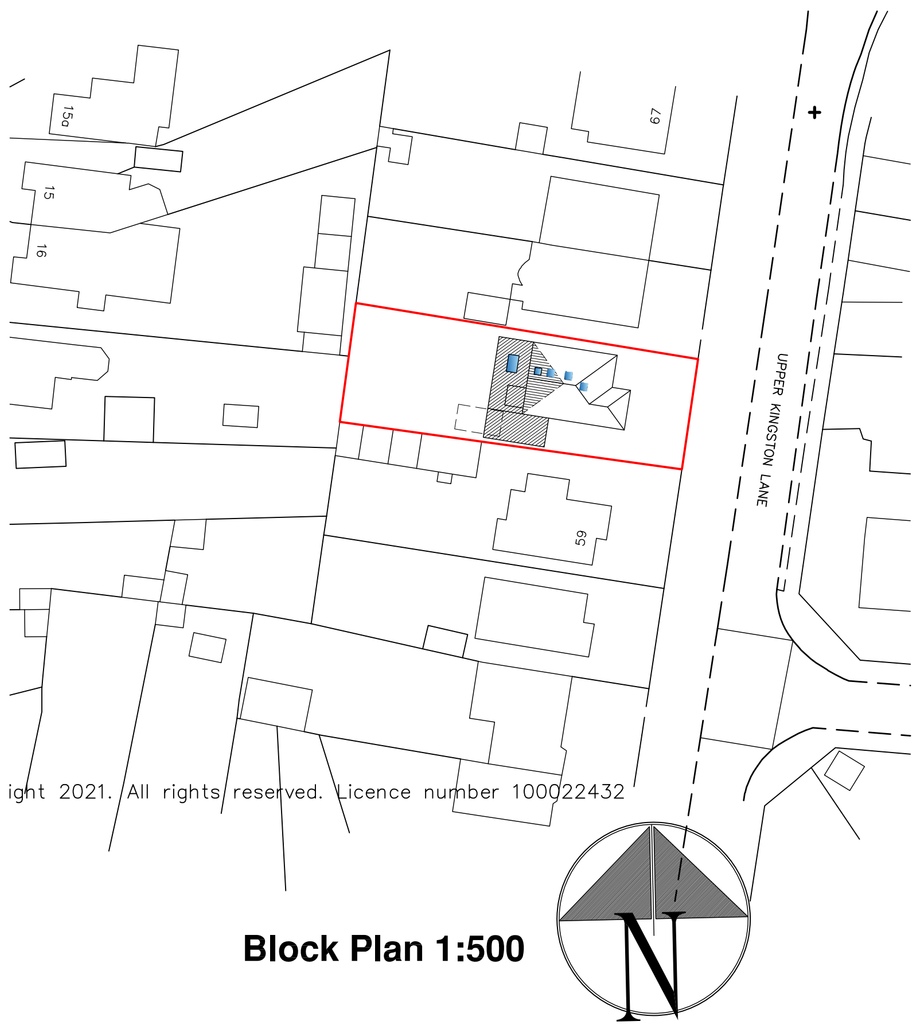

Block Plan 1:500

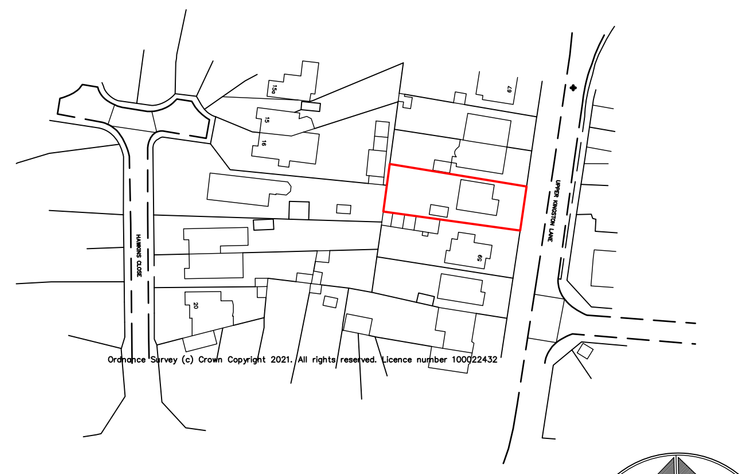

Location Plan 1:1250

1m 2m 3m 4m 5m 6m 7m 8m 9m 10m
1:50 Scale Bar

1m 2m 3m 4m 5m 6m 7m 8m 9m 10m
1:100 Scale Bar

10m 20m 30m 40m
1:500 Scale Bar

10m 20m 30m 40m 50m
1:1250 Scale Bar

Proposed Conversion Of Roof Space & Single Storey Rear Extension at: 61 Upper Kingston Lane, Shoreham-By-Sea

rja Planning & Building Consultants Ltd.
1st Floor
10 High Street
Shoreham-By-Sea
West Sussex BN43 5DA
t: 01273 467297 mob: 07971 375739
e: rex@rjapbc.co.uk web: www.rjapbc.co.uk

Chartered Institute of Architectural Technologists

PROJECT:	61 Upper Kingston Lane, Shoreham-By-Sea
DRAWING TITLE:	Existing Floor Plans & Elevations, Block & Location Plans
CLIENT:	Mr & Mrs P. Salkeld
DWG NO:	DWG-02
REVISION:	
SCALE:	1:50, 1:100, 1:1250, 1:500 @ A1
DATE:	27.01.21
DRAWN:	rex