



EXISTING FRONT (NORTH-EAST) ELEVATION

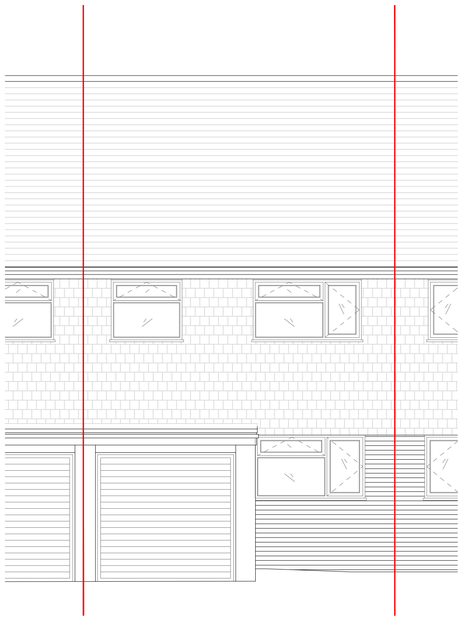

EXISTING SIDE (NORTH-WEST) ELEVATION

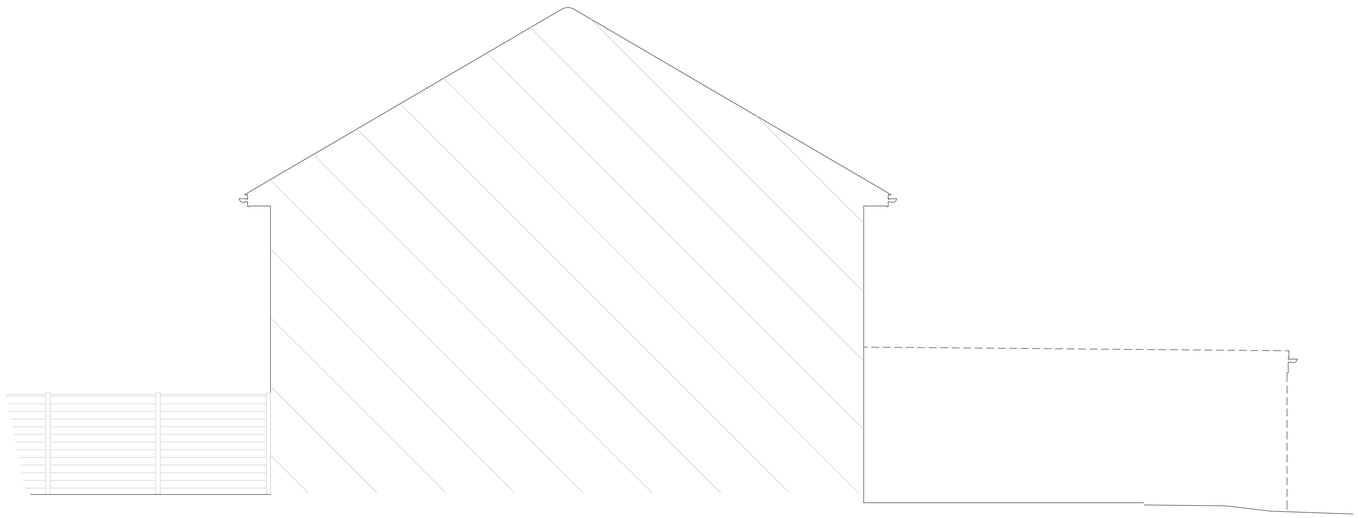

EXISTING SIDE (SOUTH-EAST) ELEVATION

EXISTING REAR (SOUTH-WEST) ELEVATION

0 5 Meters

Matt Barber
Architectural Technician

T: 07595429076
Matt.Barber_@outlook.com

Revisions	Date

Revisions	Date

By : MB

Scale : 1:50 @ A1

Date : NOV 2020

Drawing : Existing Elevations

Dwg No. : 010/004

Rev :

Project : 9a Chester Avenue
Lancing
BN15 8PU

Client : Mr & Mrs Elshof