




Front Elevation:

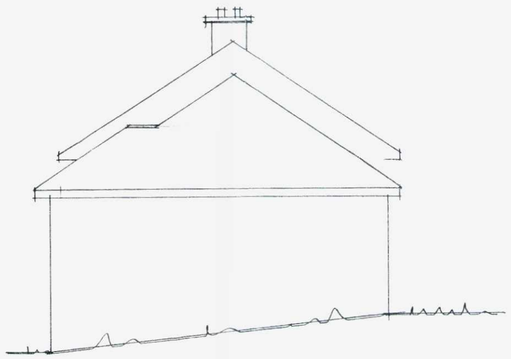


side Elevation:

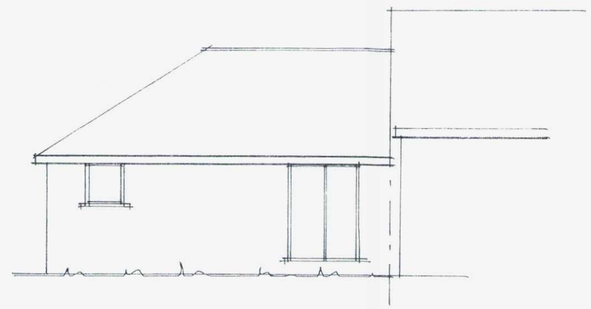


Rear Elevation.

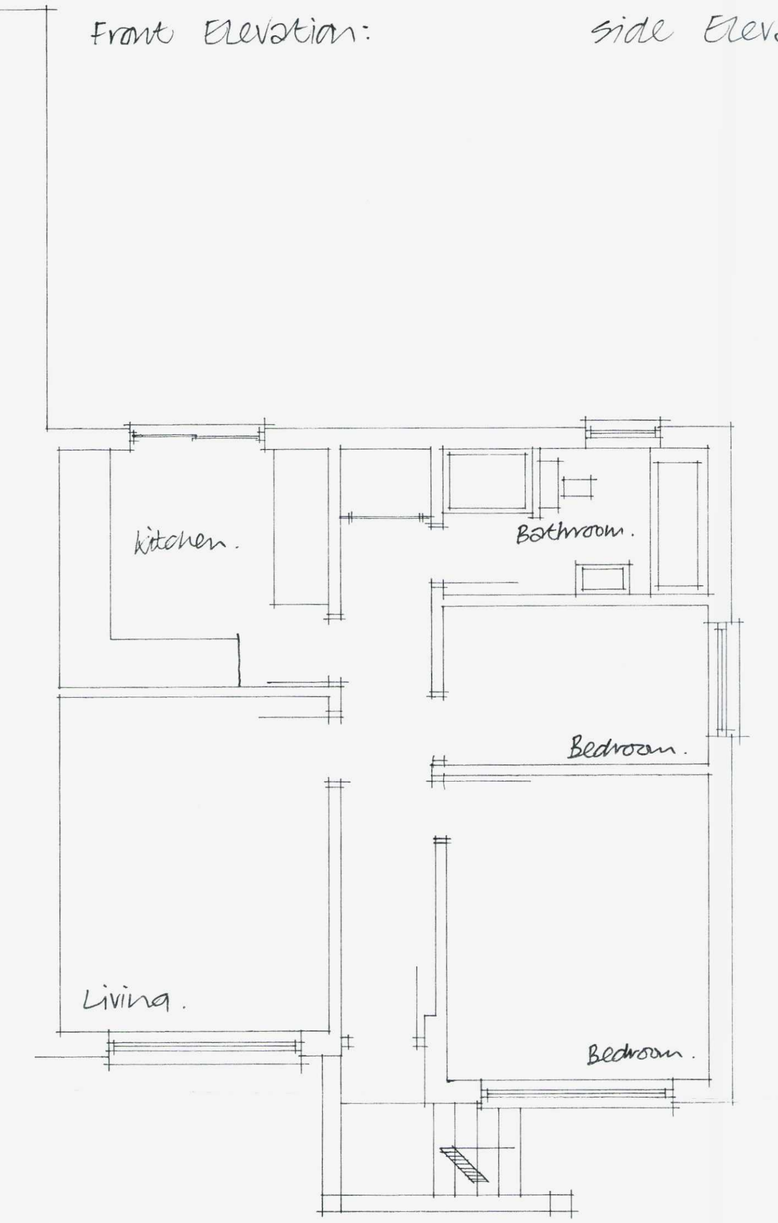

Ground Floor Plan:

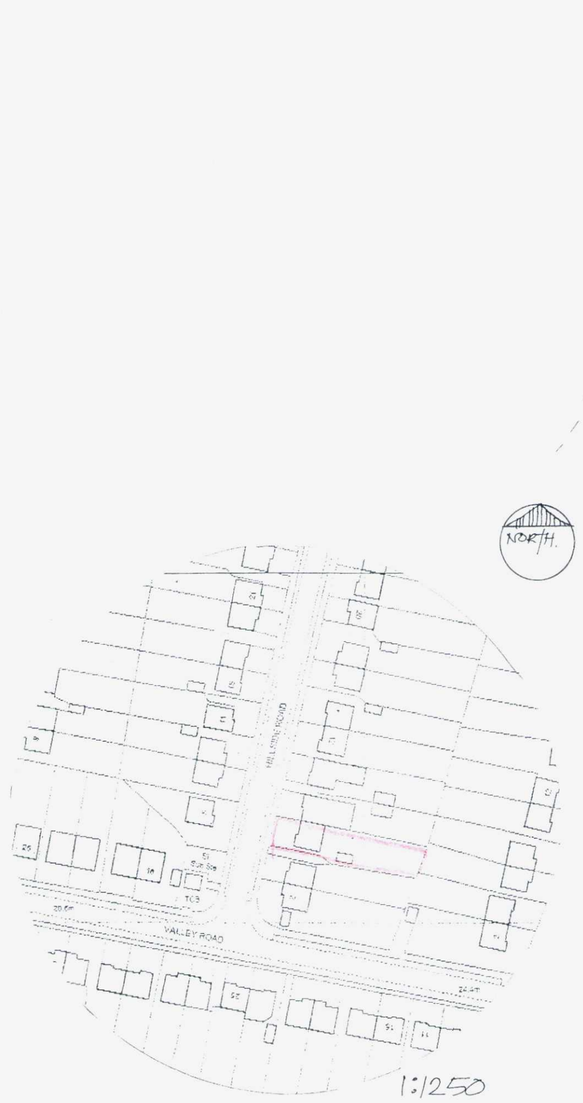

1:1250

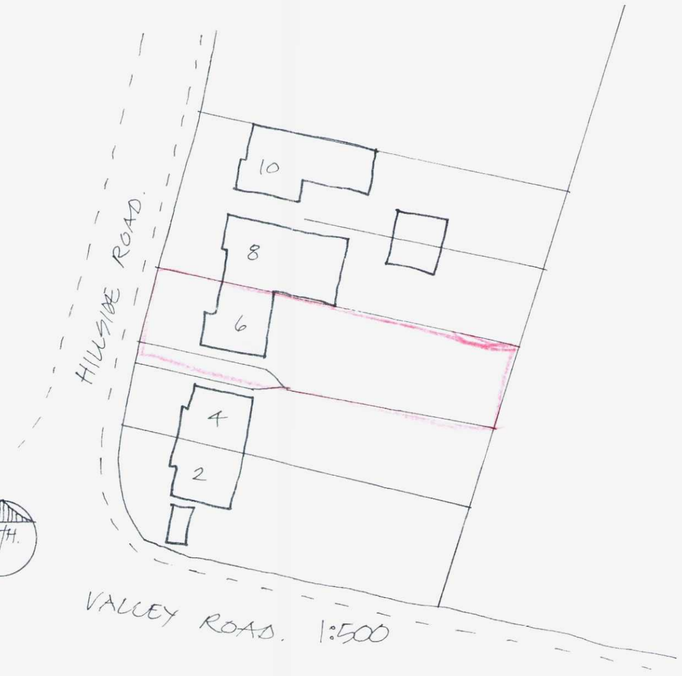

1:500

Notes:

All Dimensions must be checked on site and not scaled from this drawing

Contractor and client are reminded of their obligation under the Party Wall Act. If in doubt ask. Contractor is to confirm all below ground drain run direction and invert levels.

ADUR & WORTHING PLANNING SERVICES	
PLAN	AWDM/0838/12
DATE VALID	

A	Date	Revisions

copyright

TIM CORDING
Architectural and Planning Services
"Kingshead", 140 High Street,
Steyning, West Sussex BN44 3LH
Tel/Fax: 01903 814836

Client
MR & MRS. LUXFORD.

Job Title
EXISTING PLAN AND ELEVATIONS.

Drawing Title
6 HILLSIDE ROAD SOMPTING. WEST SUSSEX.

Scale 1:50 & 1:100

Date JUNE 2012 | Drawn by

Drg.No. | Rev

Paper Size