0

5m

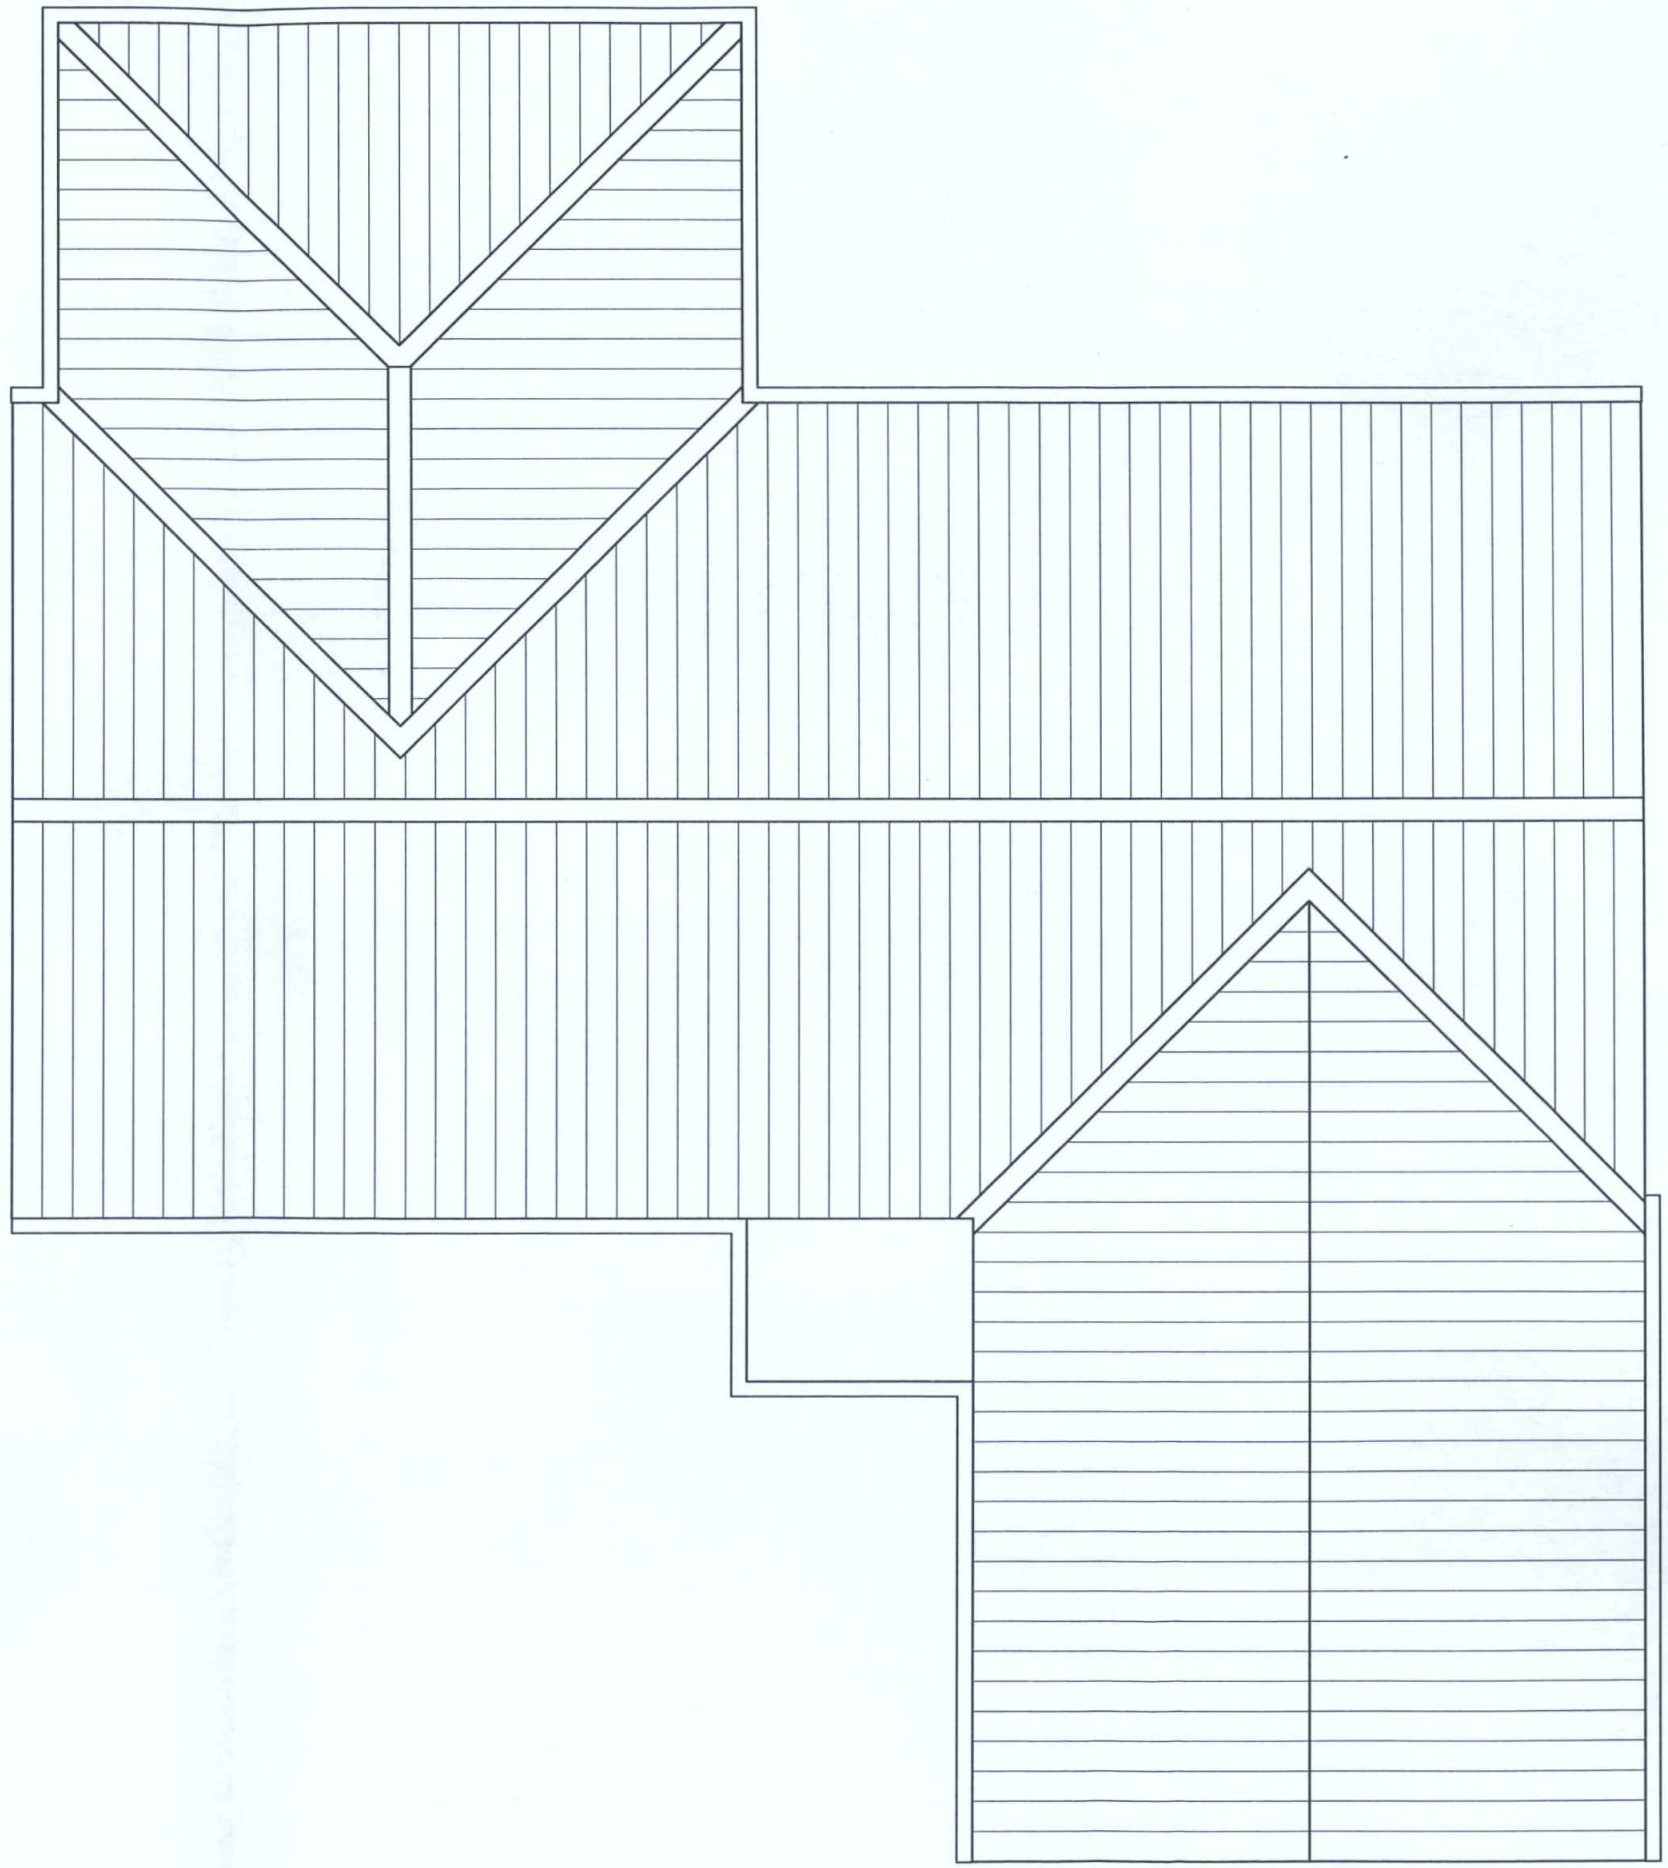

ADUR & WORTHING
PLANNING SERVICES

PLAN	AWDM/ 1843/16
DATE VALID	20 DEC 2016

Client	Mrs. S. Phillips		
Contract	43 Hammy Lane Shoreham-by-Sea BN43 6GF		
Drawing	Existing Roof Layout		
Job No.	Drg. No.	Date	Scale
1643	P06	December 2015	1:50 @ A3
			Rev.