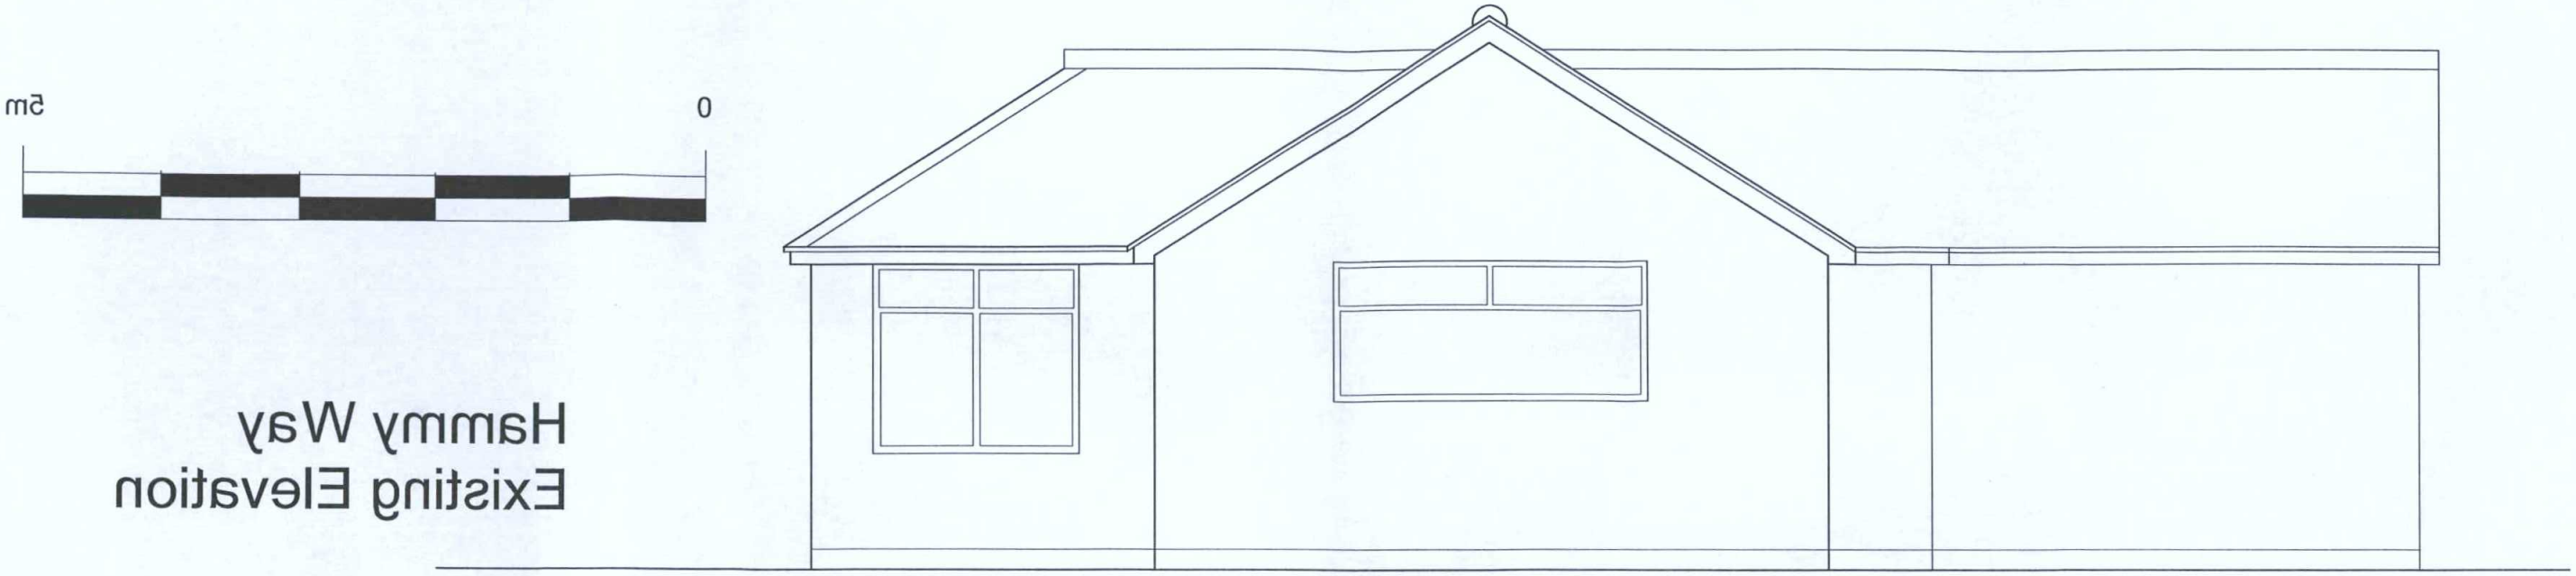

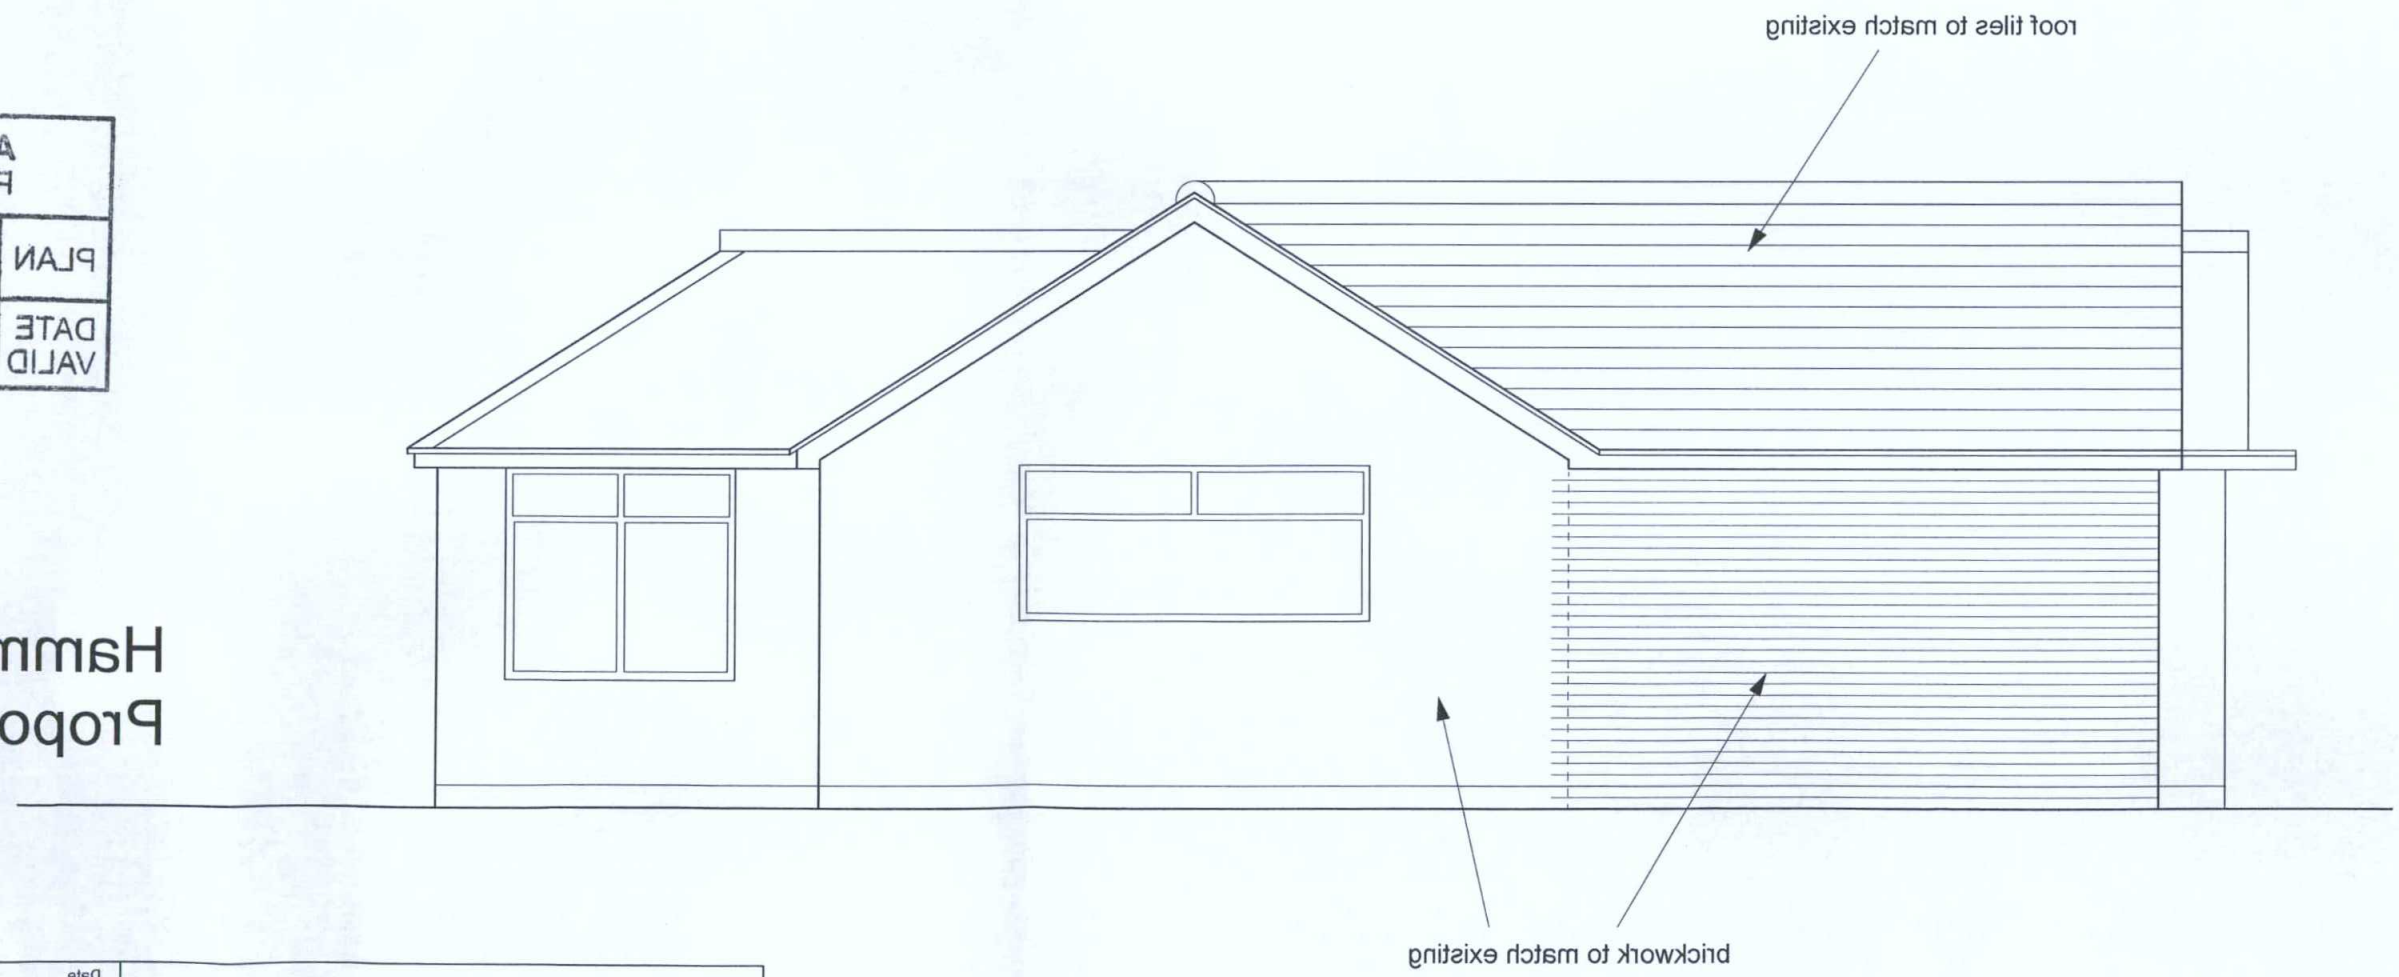

ADUR & WORTHING PLANNING SERVICES	
PLAN	AWDM/ 1843/16
DATE VALID	20 DEC 2016

Client: Mrs. S. Phillips	Date: December 2015	Scale: 1:50 @ A3	
Contract: 43 Hammy Lane Shoreham-by-Sea BN43 6GF	Job No.: 1543	Drg. No.: P04	Rev.
Drawing: Hammy Way Elevations			