DATE	15 DEC 2016
PLAN	AWDM/ 1/15/16

PLANNING SERVICES
ADUR & WORTHING

Copyright of:
BLW
Architectural & Planning Services
15 West Street
Shoreham By Sea
West Sussex
BN43 5WF
01273 441009
07856899101
e-mail: penw@plwarchitectural.co.uk
website: plwarchitectural.co.uk

Project:
Proposed works at:
71 Williams Rd
Shoreham

Title:
BLOCK & Location PLAN

Client:
Scale:
1:500, 1:1250 @ A3 paper size
Date: 2.11.2016
Drawn: BLW
Drg. No. 05
Revn

Note: All dimensions to be checked on site.

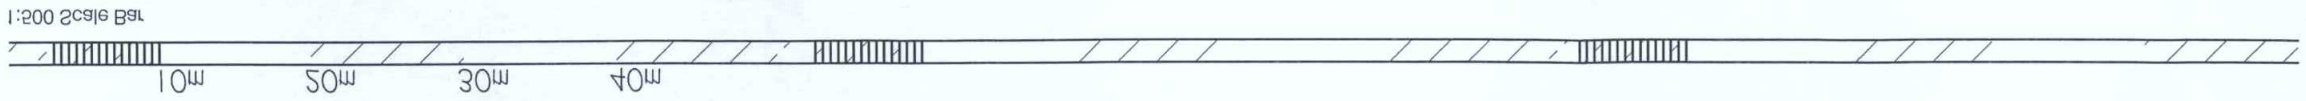

BLOCK PLAN 1:500



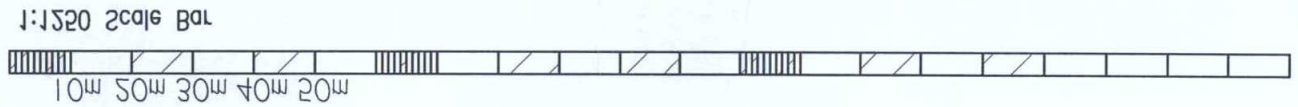

Location PLAN 1:1250

