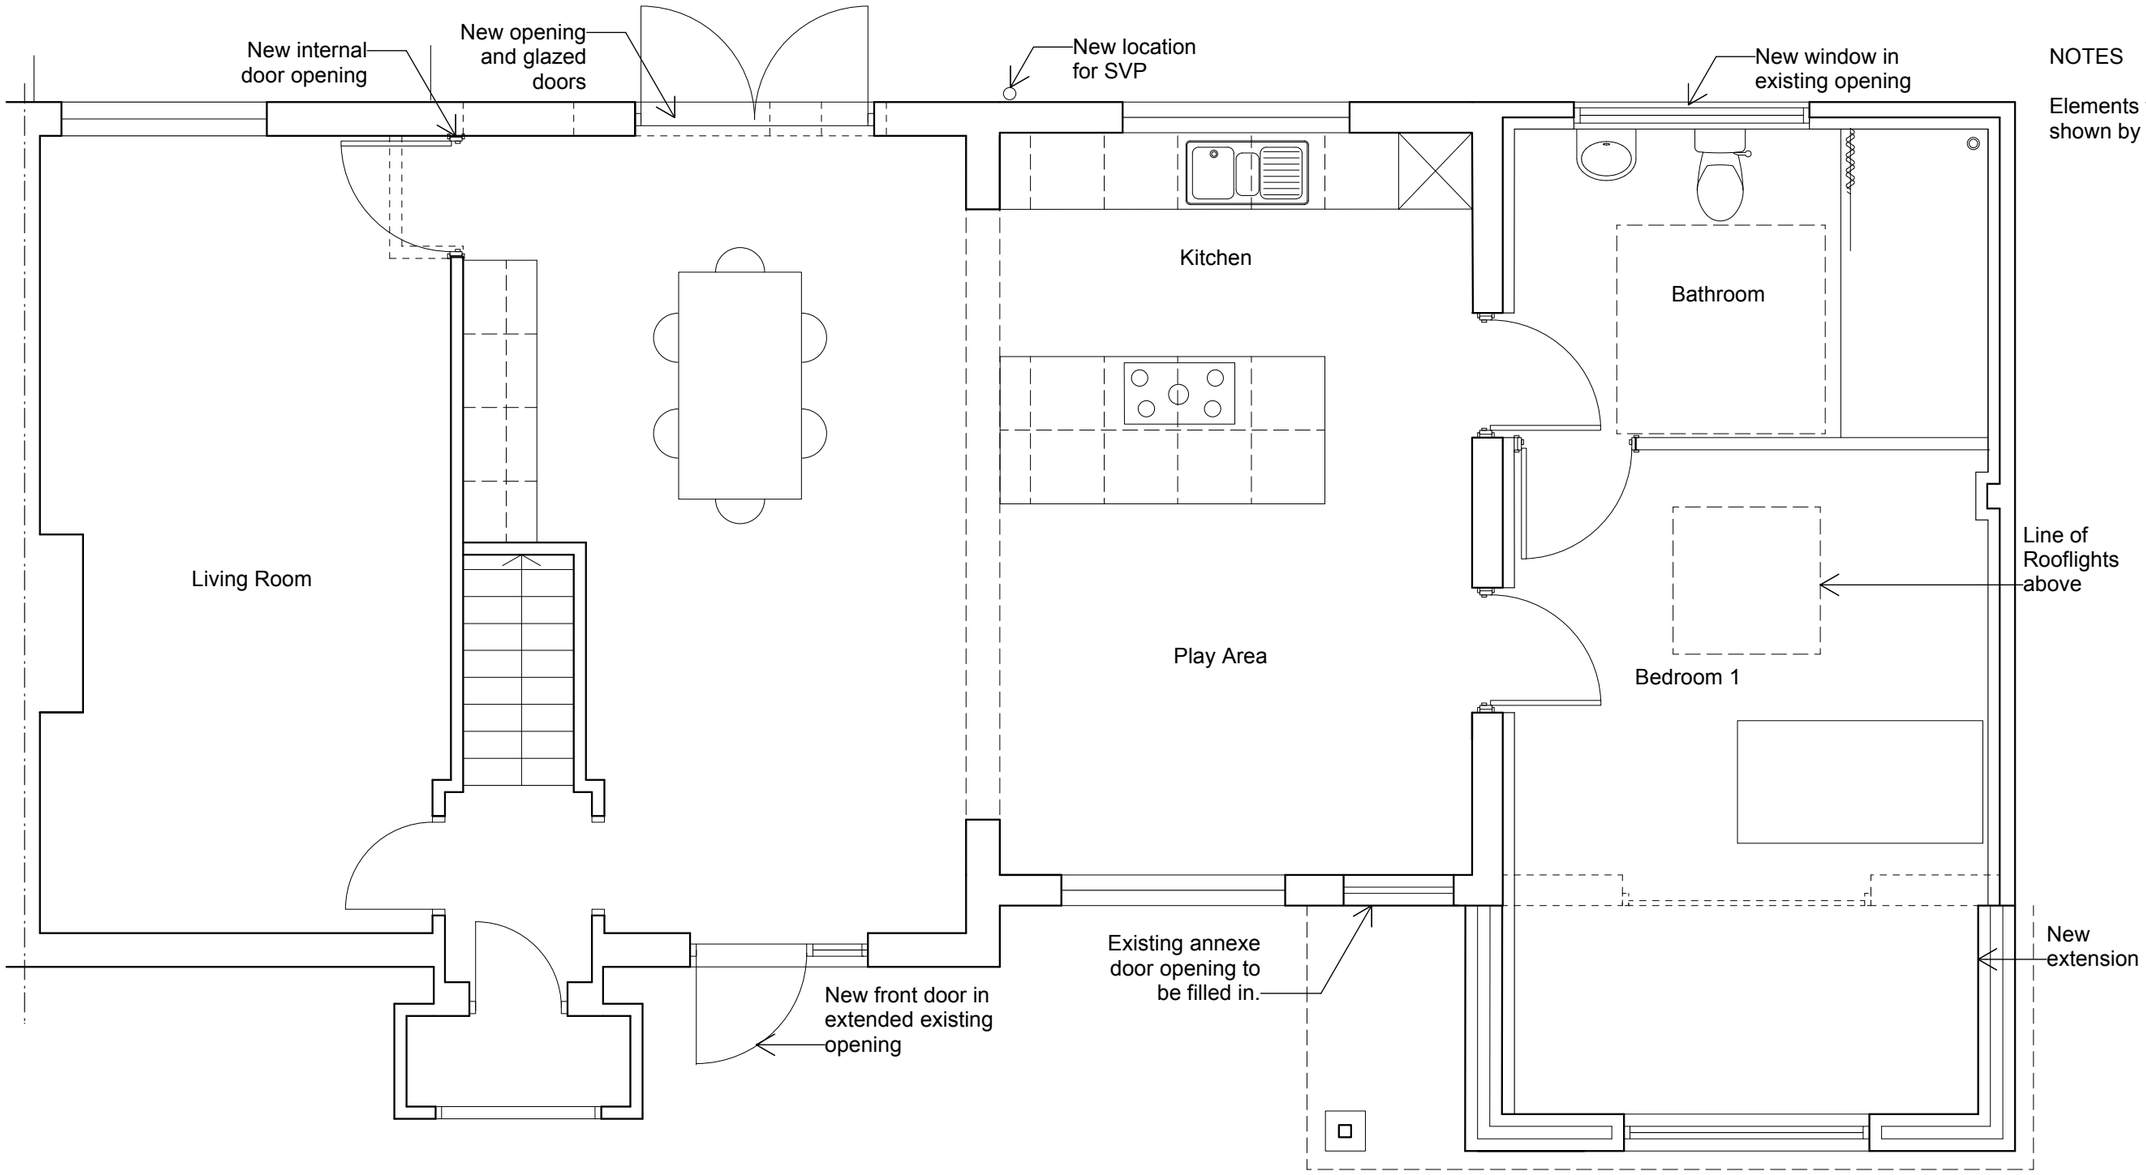

NOTES

Elements to be removed shown by dotted line.

N

scale bar 0 1m 2m 3m 4m 5m

eskay architects
62 Parkside
Shoreham-by-Sea
BN43 6HA
tel: 01273 441 591

project
59 Rosslyn Rd, BN43 6WL

drawing
Proposed Ground Floor Plan

ref	dwg no.	rev
BX	02	-

scale	size	date
1:50	A3	Mar 2012

status
Planning