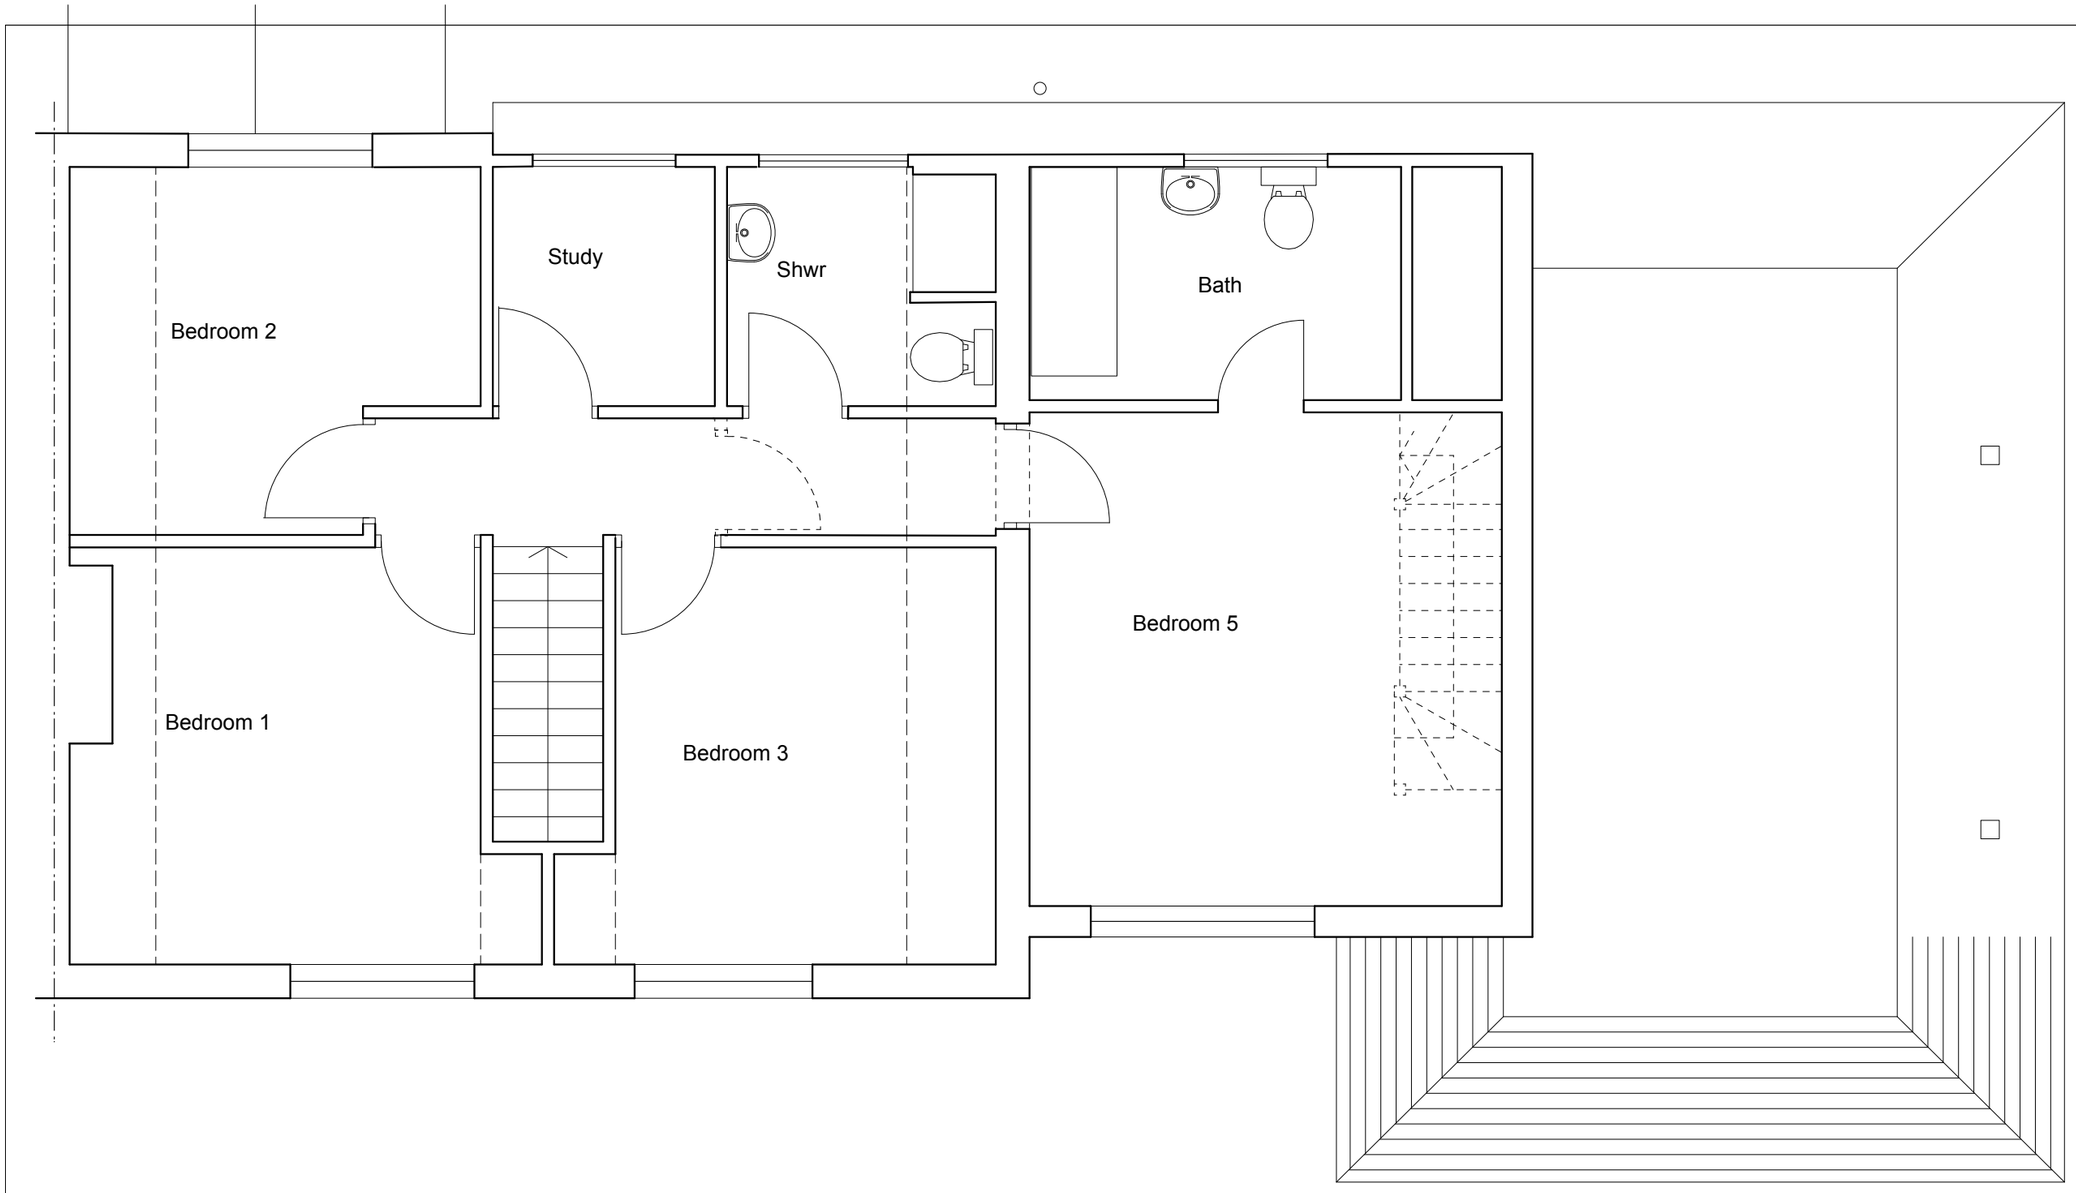

NOTES

Elements to be removed shown by dotted line.

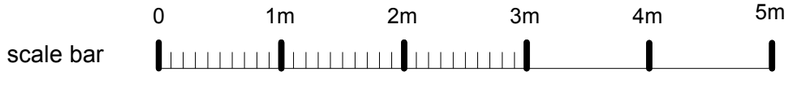

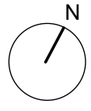

eskay architects
62 Parkside
Shoreham-by-Sea
BN43 6HA
tel: 01273 441 591

project
59 Rosslyn Rd, BN43 6WL

drawing
Proposed First Floor

ref	dwg no.	rev
BX	03	-

scale	size	date
1:50	A3	Mar 2012

status
Planning