




PROPOSED SOUTH ELEVATION (1:100)

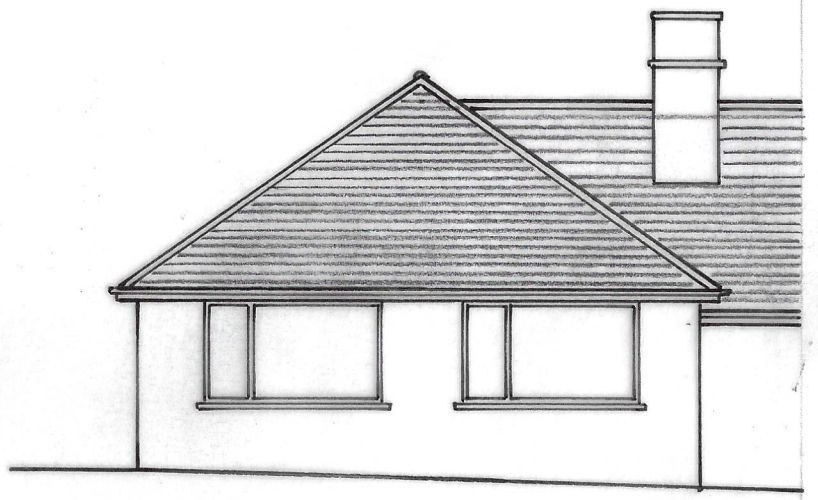

NORTH ELEVATION (1:100)
'UNCHANGED'

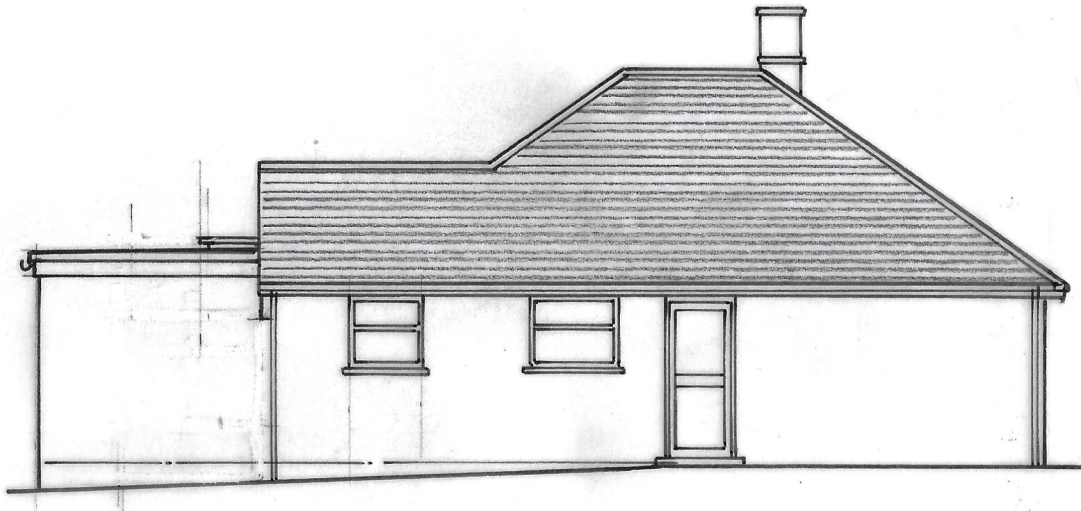

PROPOSED WEST ELEVATION (1:100)

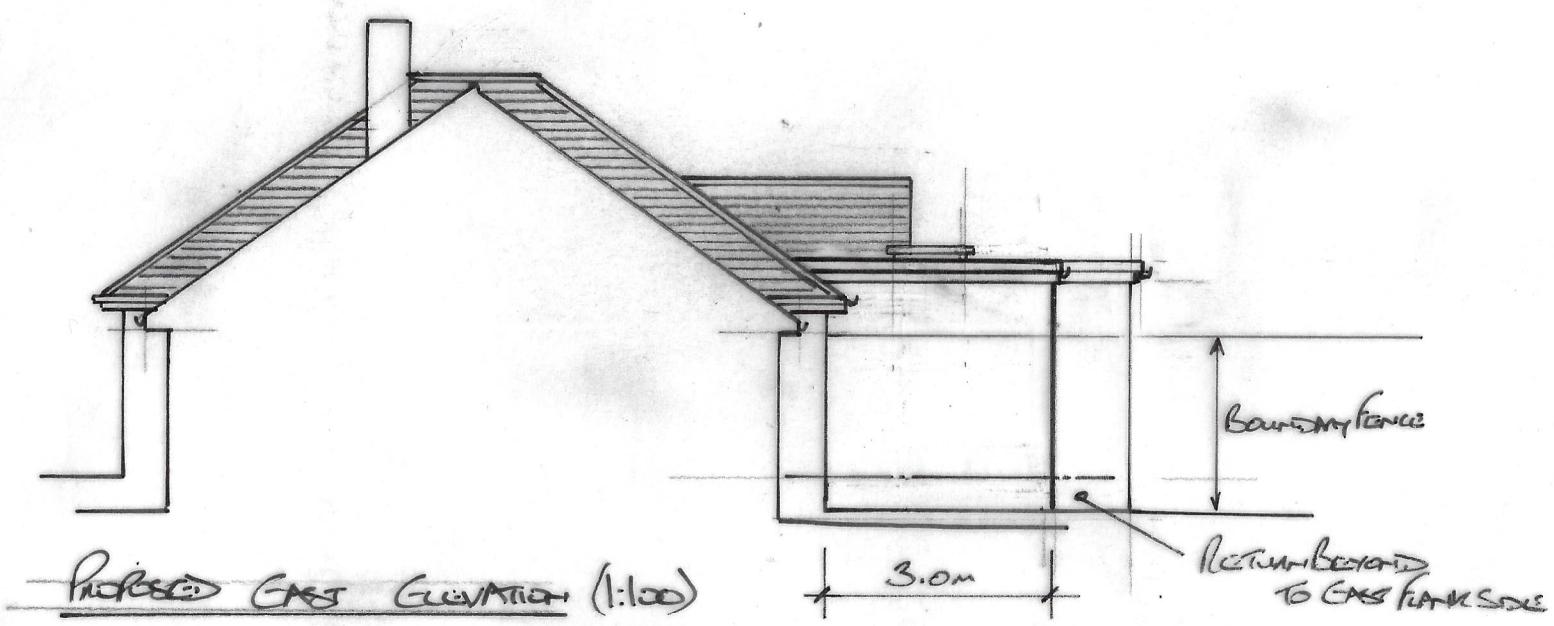

PROPOSED EAST ELEVATION (1:100)

0m 1 2 3 4 5m
1:100 (A3)

68 HILL FARM LANE, SOUTHWICK — PROPOSED ELEVATIONS — 1:100 — 68HFL/04 A