


Rev	Amendments	Date

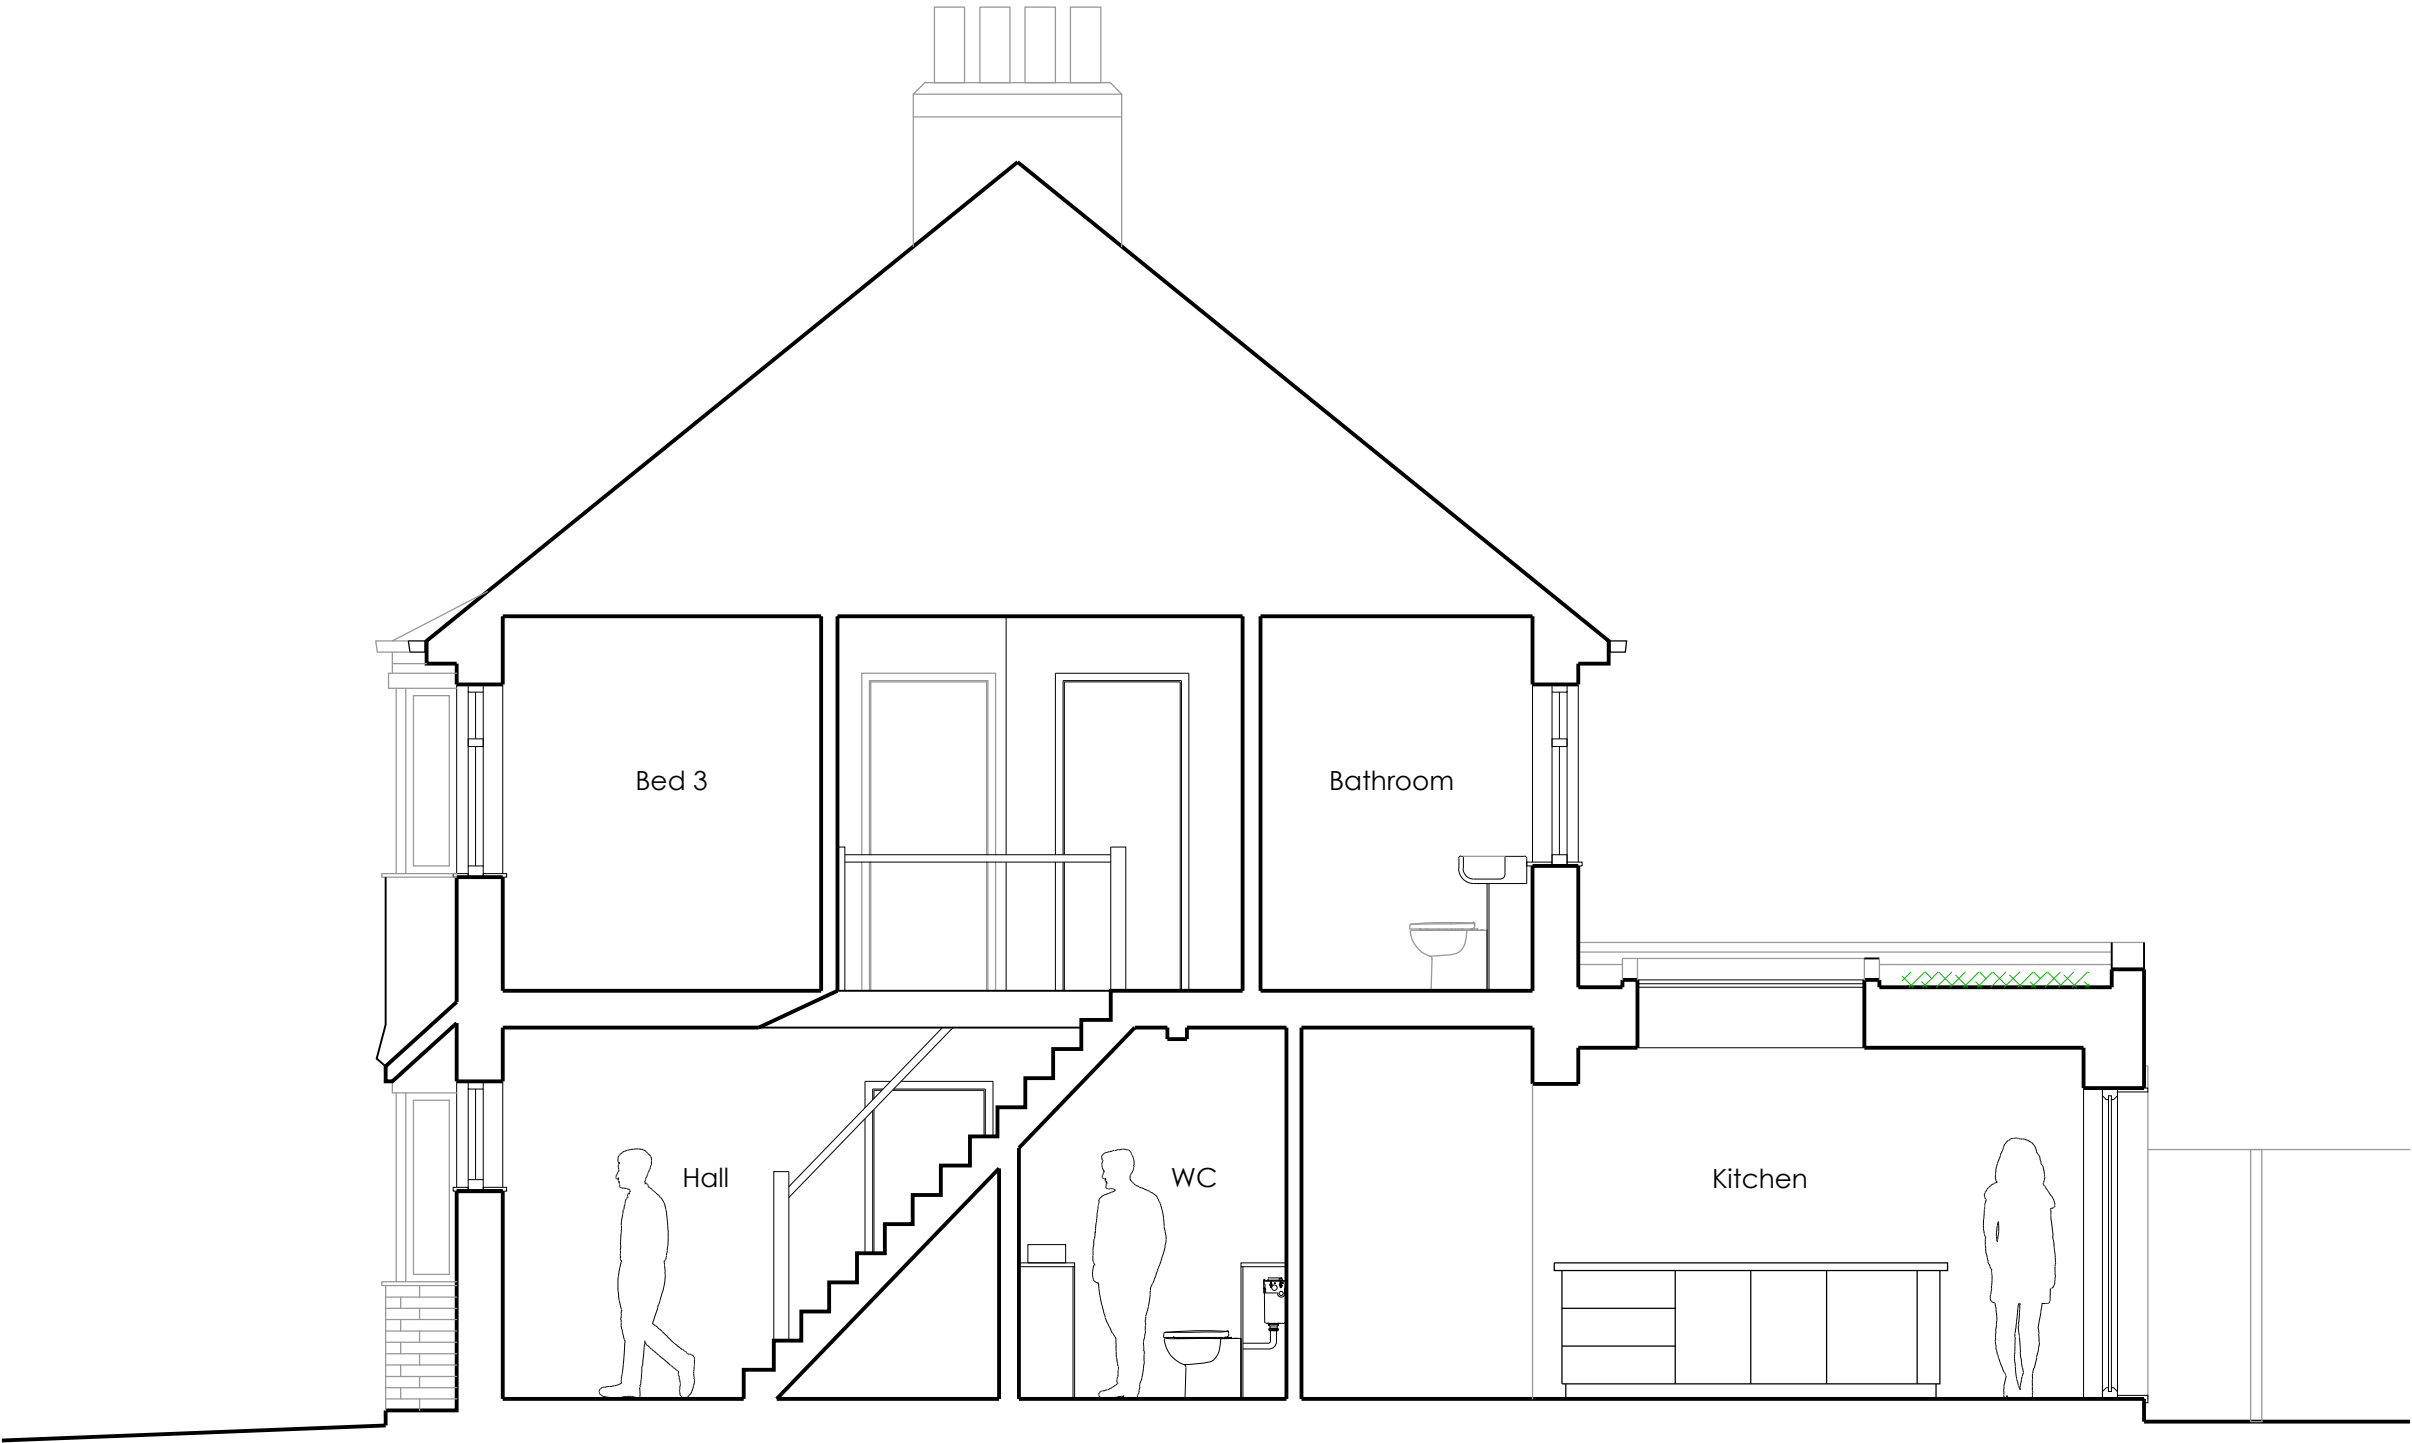

Notes:
OS Extract provided by Messrs Mapserve
Landscape and furniture shown indicatively

ALCOVE
ARCHITECTURE
/ 25a New Broadway Worthing Sussex BN11 4HP
/ 01903 608448 / www.alcovearchitecture.co.uk

Project
53 Brittany Road
Worthing
West Sussex
BN14 7DZ
Drawing Title
Section as Proposed

Status Planning			
Scale 1:50@A3	Drawn By SB	Date Nov 25	
Project No. 25130	Drawing No. P104	Revision	