


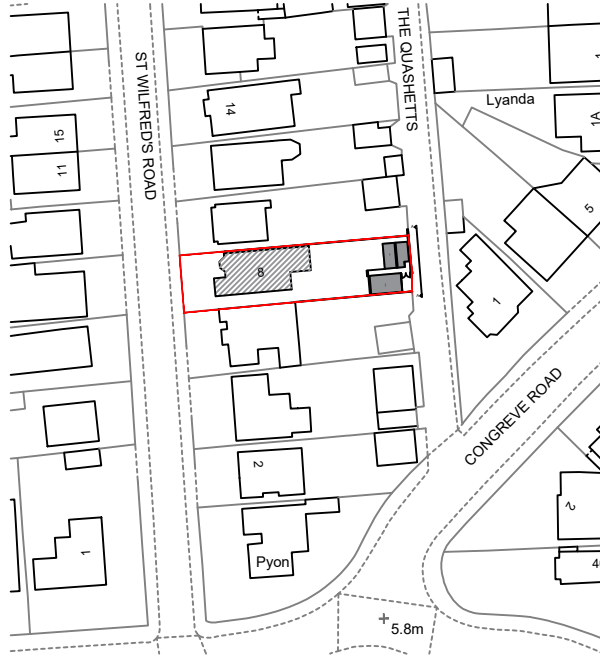

© Crown copyright 2025 Ordnance Survey 100053143



Revision:			
address 8 St Wilfreds Road, Worthing, West Sussex, BN14 8BA			
project Proposed demolition of existing garage and construction of new garage with pitched roof			
title Existing Location Plan			
scale 1:1250 @A4	date November 2025	dwg no. 2025.483.03	revision

DOWNSVIEW
ASSOCIATES
Chartered Surveyors

Little Acorns
Hampers Lane
Storrington
West Sussex
RH20 3HZ

Tel: 01903 746367
Mob: 07525 844965

Email:
mail@downsview-surveyors.co.uk

