




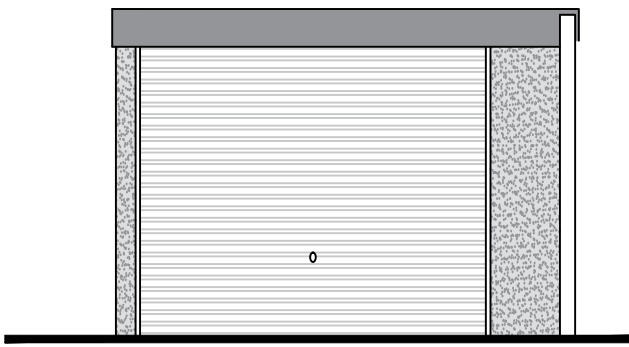


Existing Front (East) Elevation (Scale 1:50)

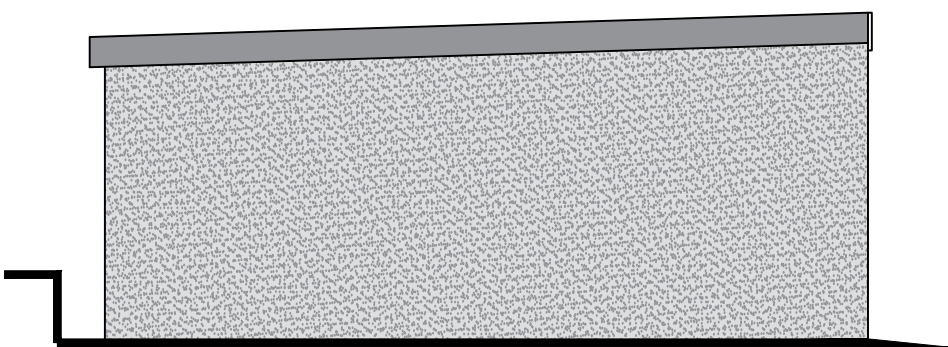


Existing Side (South) Elevation (Scale 1:50)

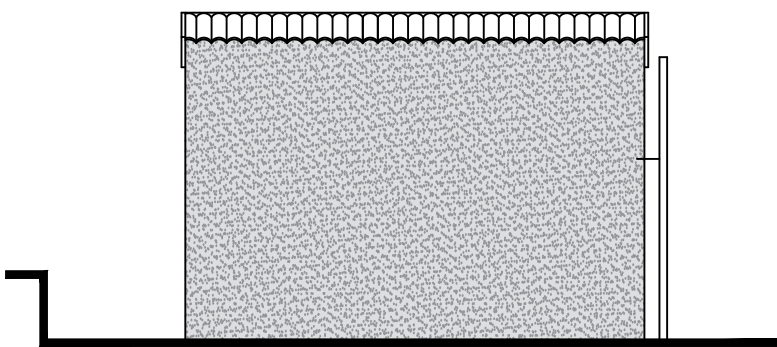


Exsiting Rear (West) Elevation (Scale 1:50)

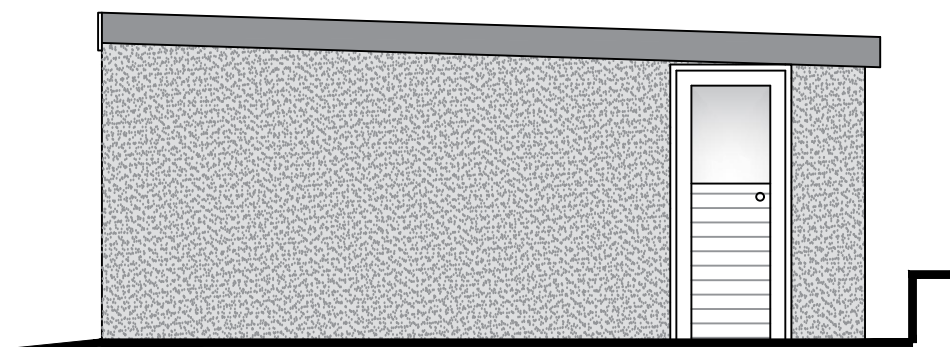


Existing Side (North) Elevation (Scale 1:50)

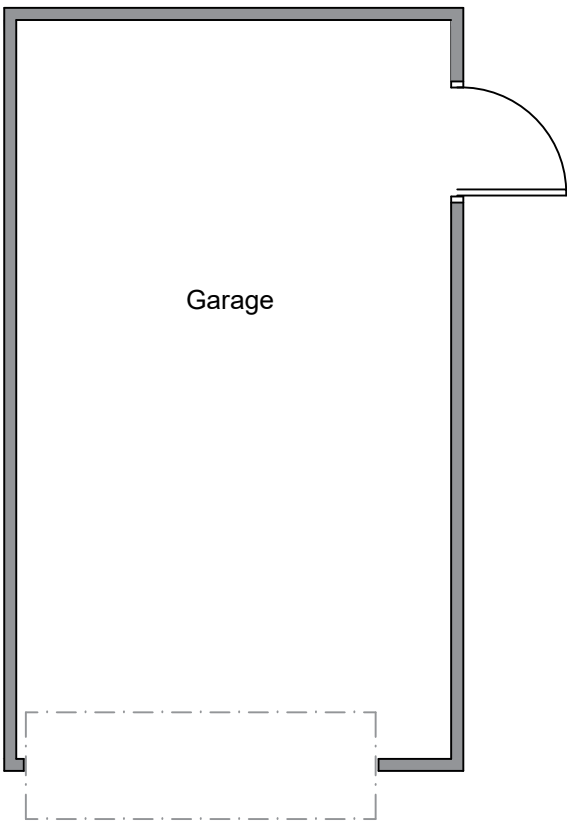


Existing Layout (Scale 1:50)

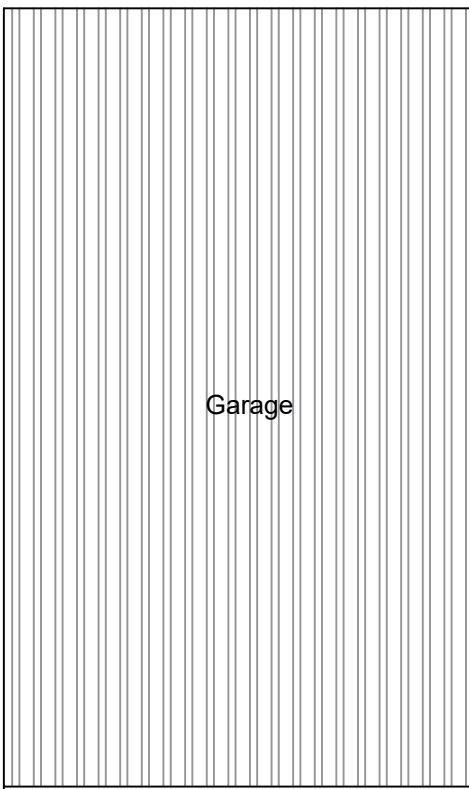

Existing Roof Layout (Scale 1:50)

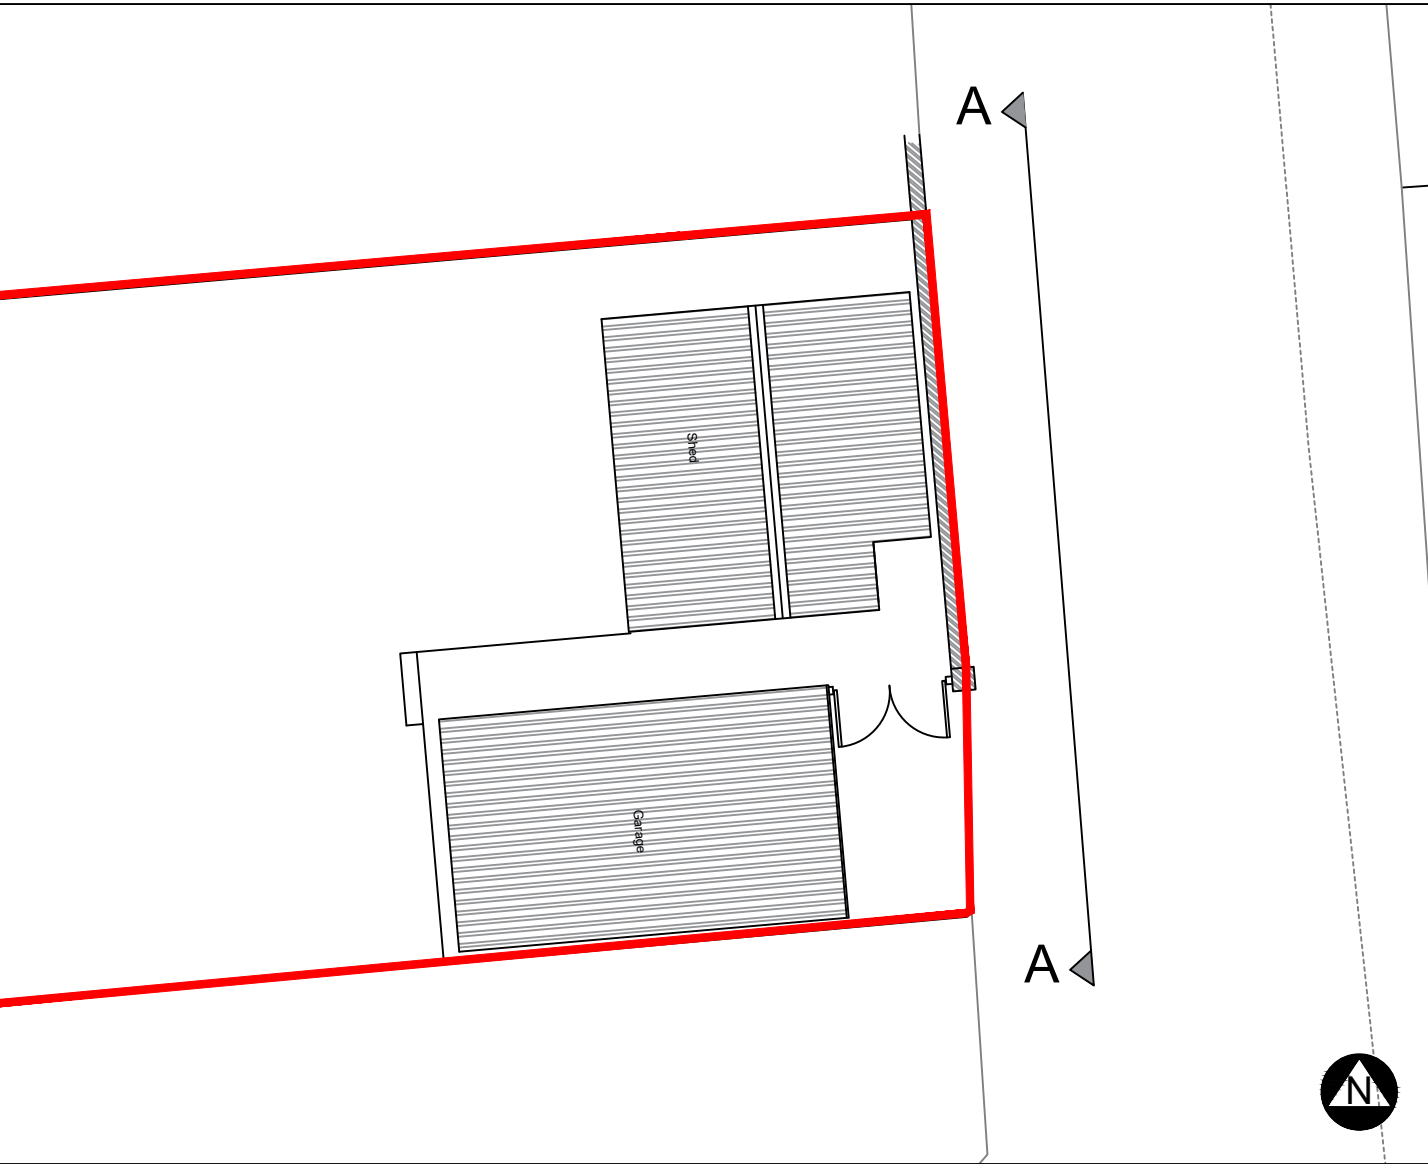

Existing Elevation Line (Scale 1:100)

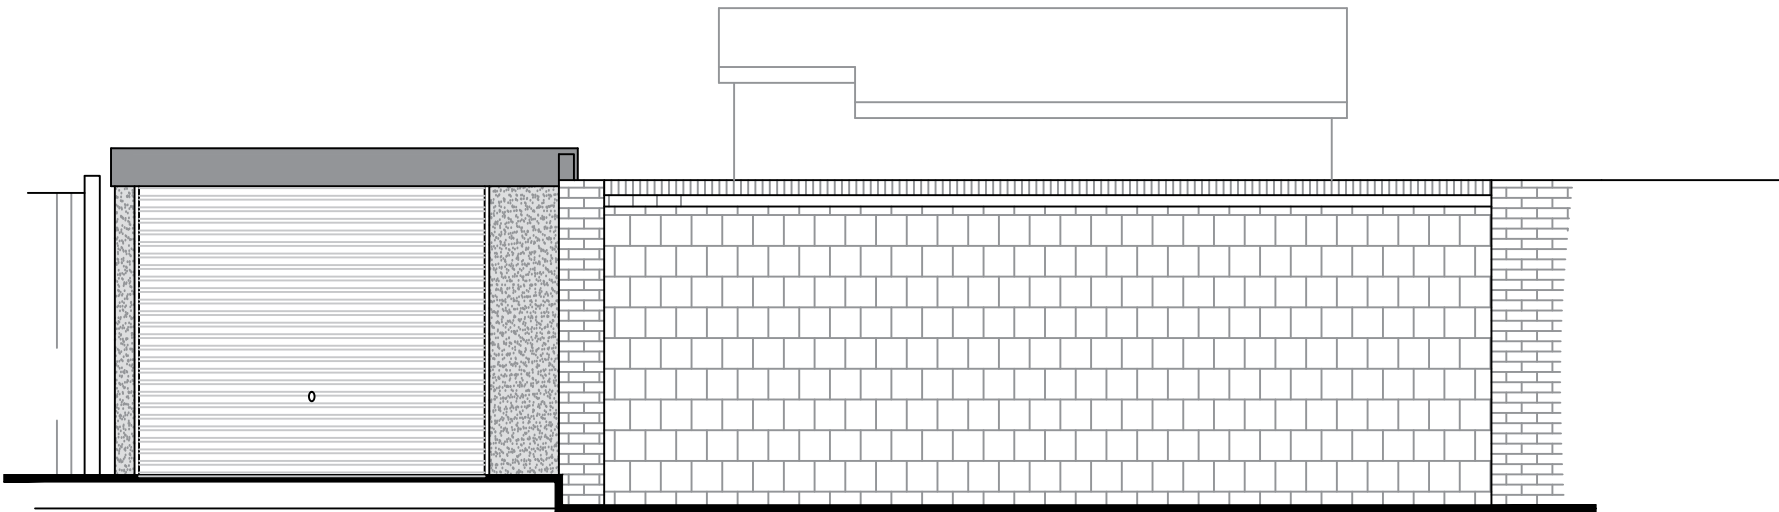


Existing Street Scene (Scale 1:50)

Scale Bar (1:50)



Scale Bar (1:100)

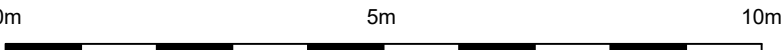

A	Nov 25	Annotation corrected
revisions		
Downsview Associates Chartered Surveyors Little Acorns, Hampers Lane, Storrington, West Sussex, RH20 3HZ 01903 743557 01494 752555 mail@downsview-surveyors.co.uk 8 St Wilfreds Road Worthing West Sussex BN14 8BA		
project		
Proposed demolition of existing garage and construction of new garage with pitched roof		
title		
Existing layouts and elevations		
scale:	date:	revision:
As noted @ A2	November 2025	A
drawing number		
2025.483.01		