BLOCK PLAN. SCALE 1:500

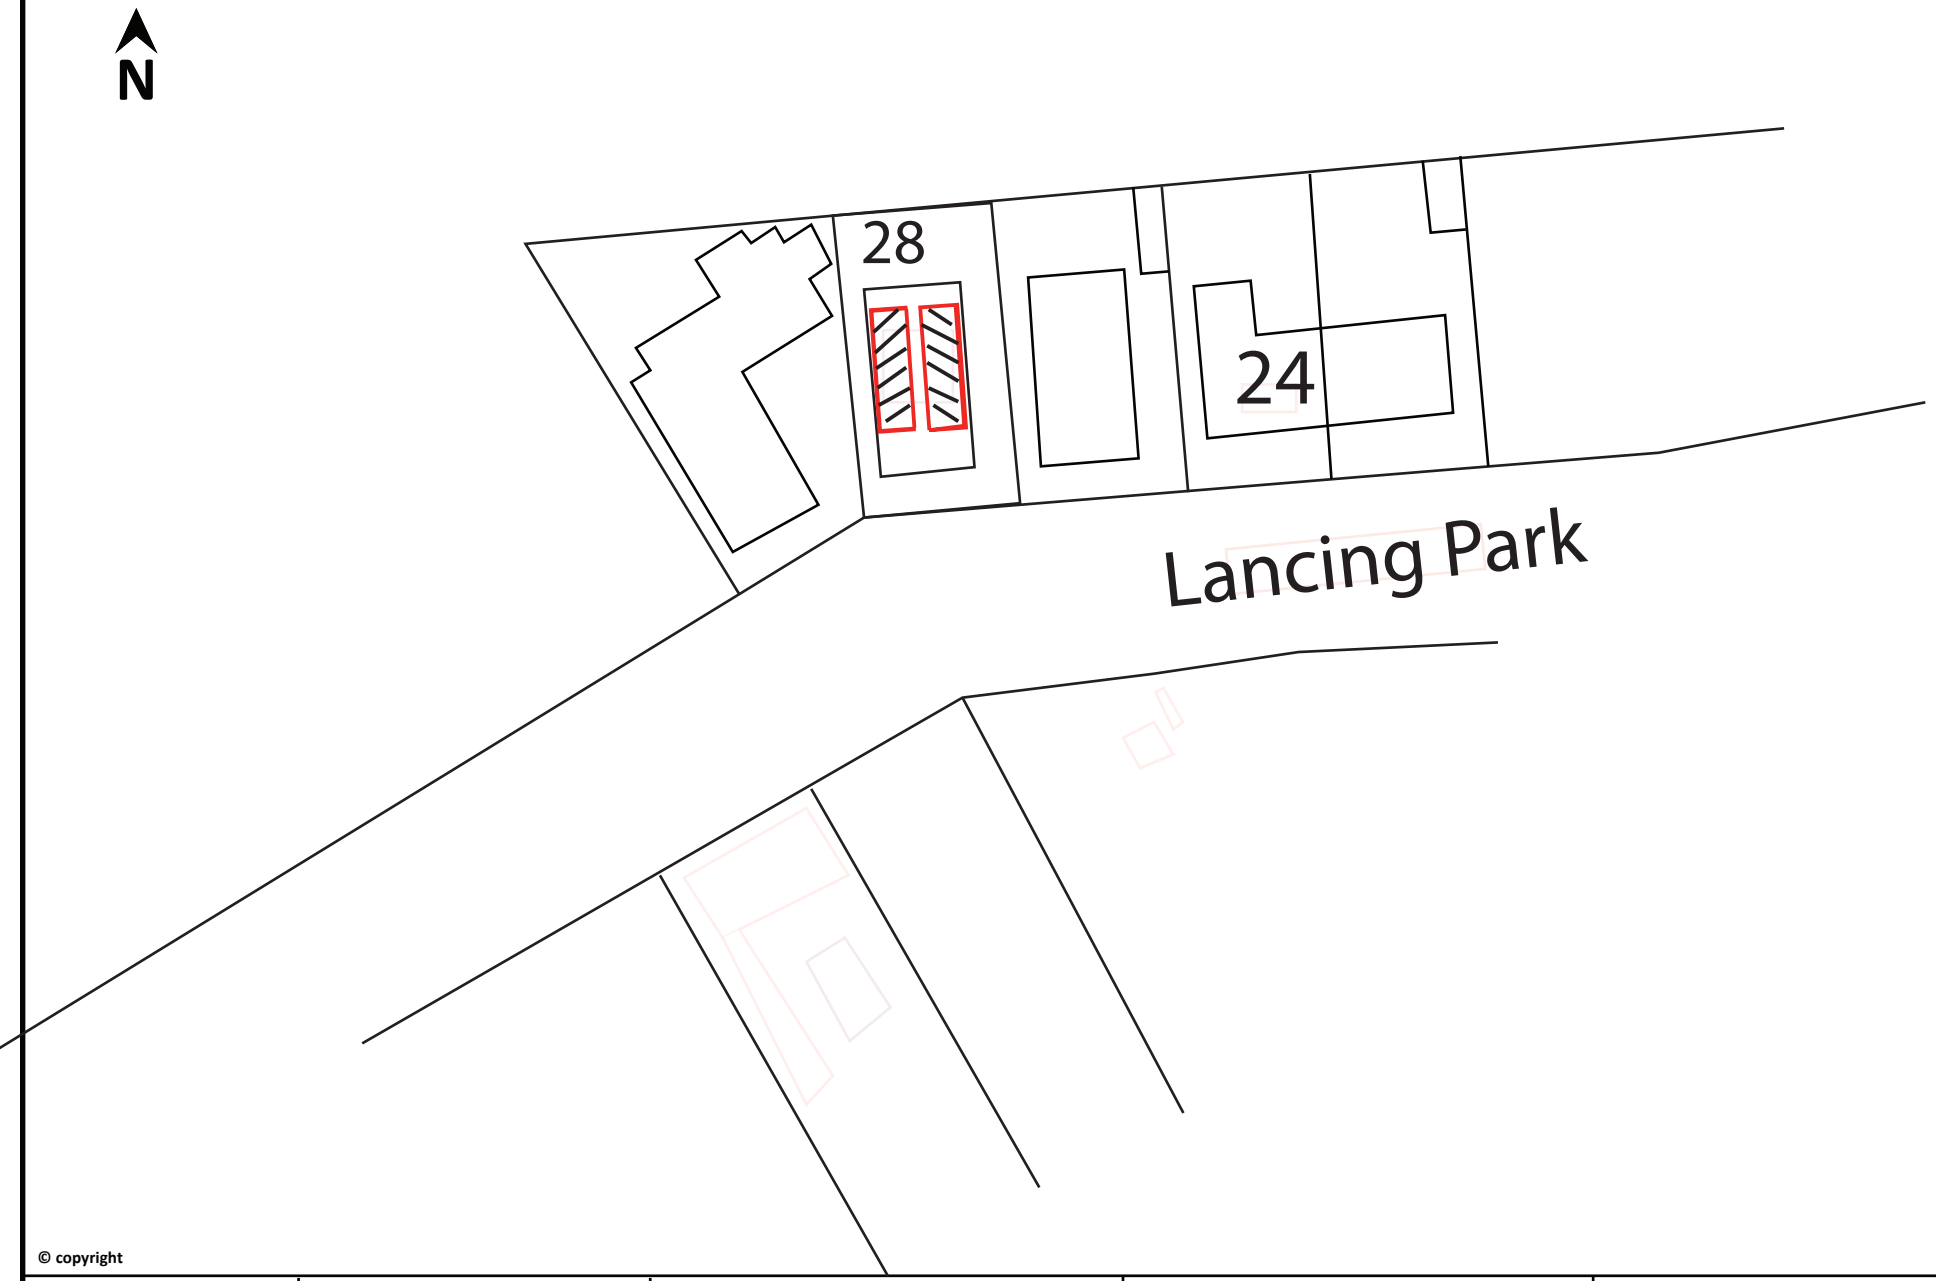

© copyright

ED63
ELEMENTAL DESIGN

elementaldesign63@gmail.com
07799 402 870
07754 093 904

28 Lancing Park, Lancing				Drawing Title: Side Elevation Flat Roof Dormers		1:500 Scale Bar: 5m 10m 15m 20m
BLOCK PLAN	SCALE	1:500	A4	Drawing No.-28LP.BP	Rev:	Drawn by - A.Ramus / Date: 01-05-2019