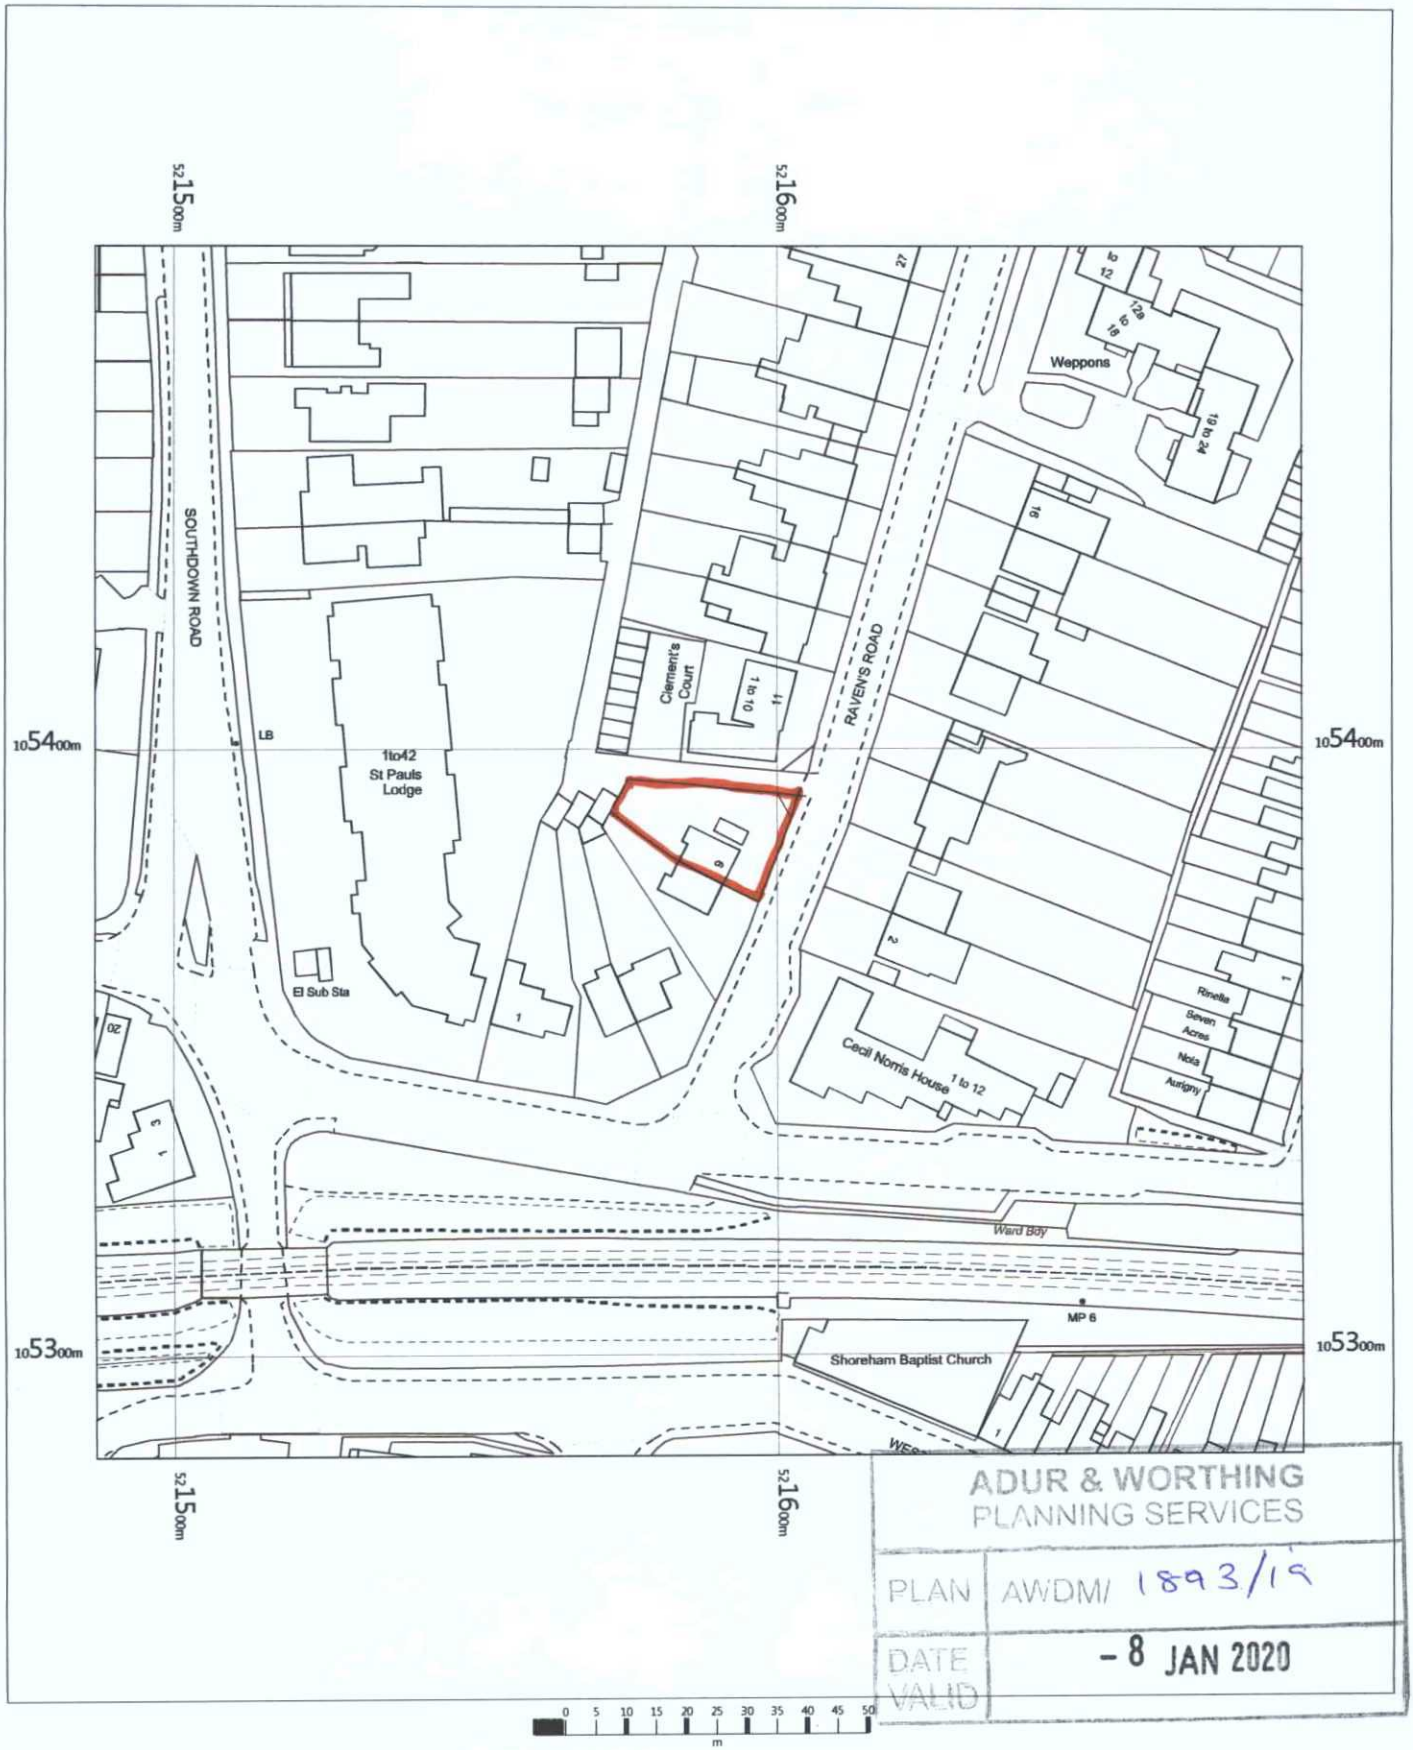

ADUR & WORTHING
PLANNING SERVICES
PLAN AWDM/ 1893/19
DATE VALID - 8 JAN 2020

OS MasterMap 1250/2500/10000 scale
Tuesday, July 11, 2017, ID: BW1-00638780
www.blackwellmapping.co.uk

1:1250 scale print at A4, Centre: 521587 E, 105383 N

©Crown Copyright Ordnance Software. Licence no. 100041041

N

BLACKWELL'S
www.blackwellmapping.co.uk
TEL: 0113 245 2623
maps.leeds@blackwell.co.uk