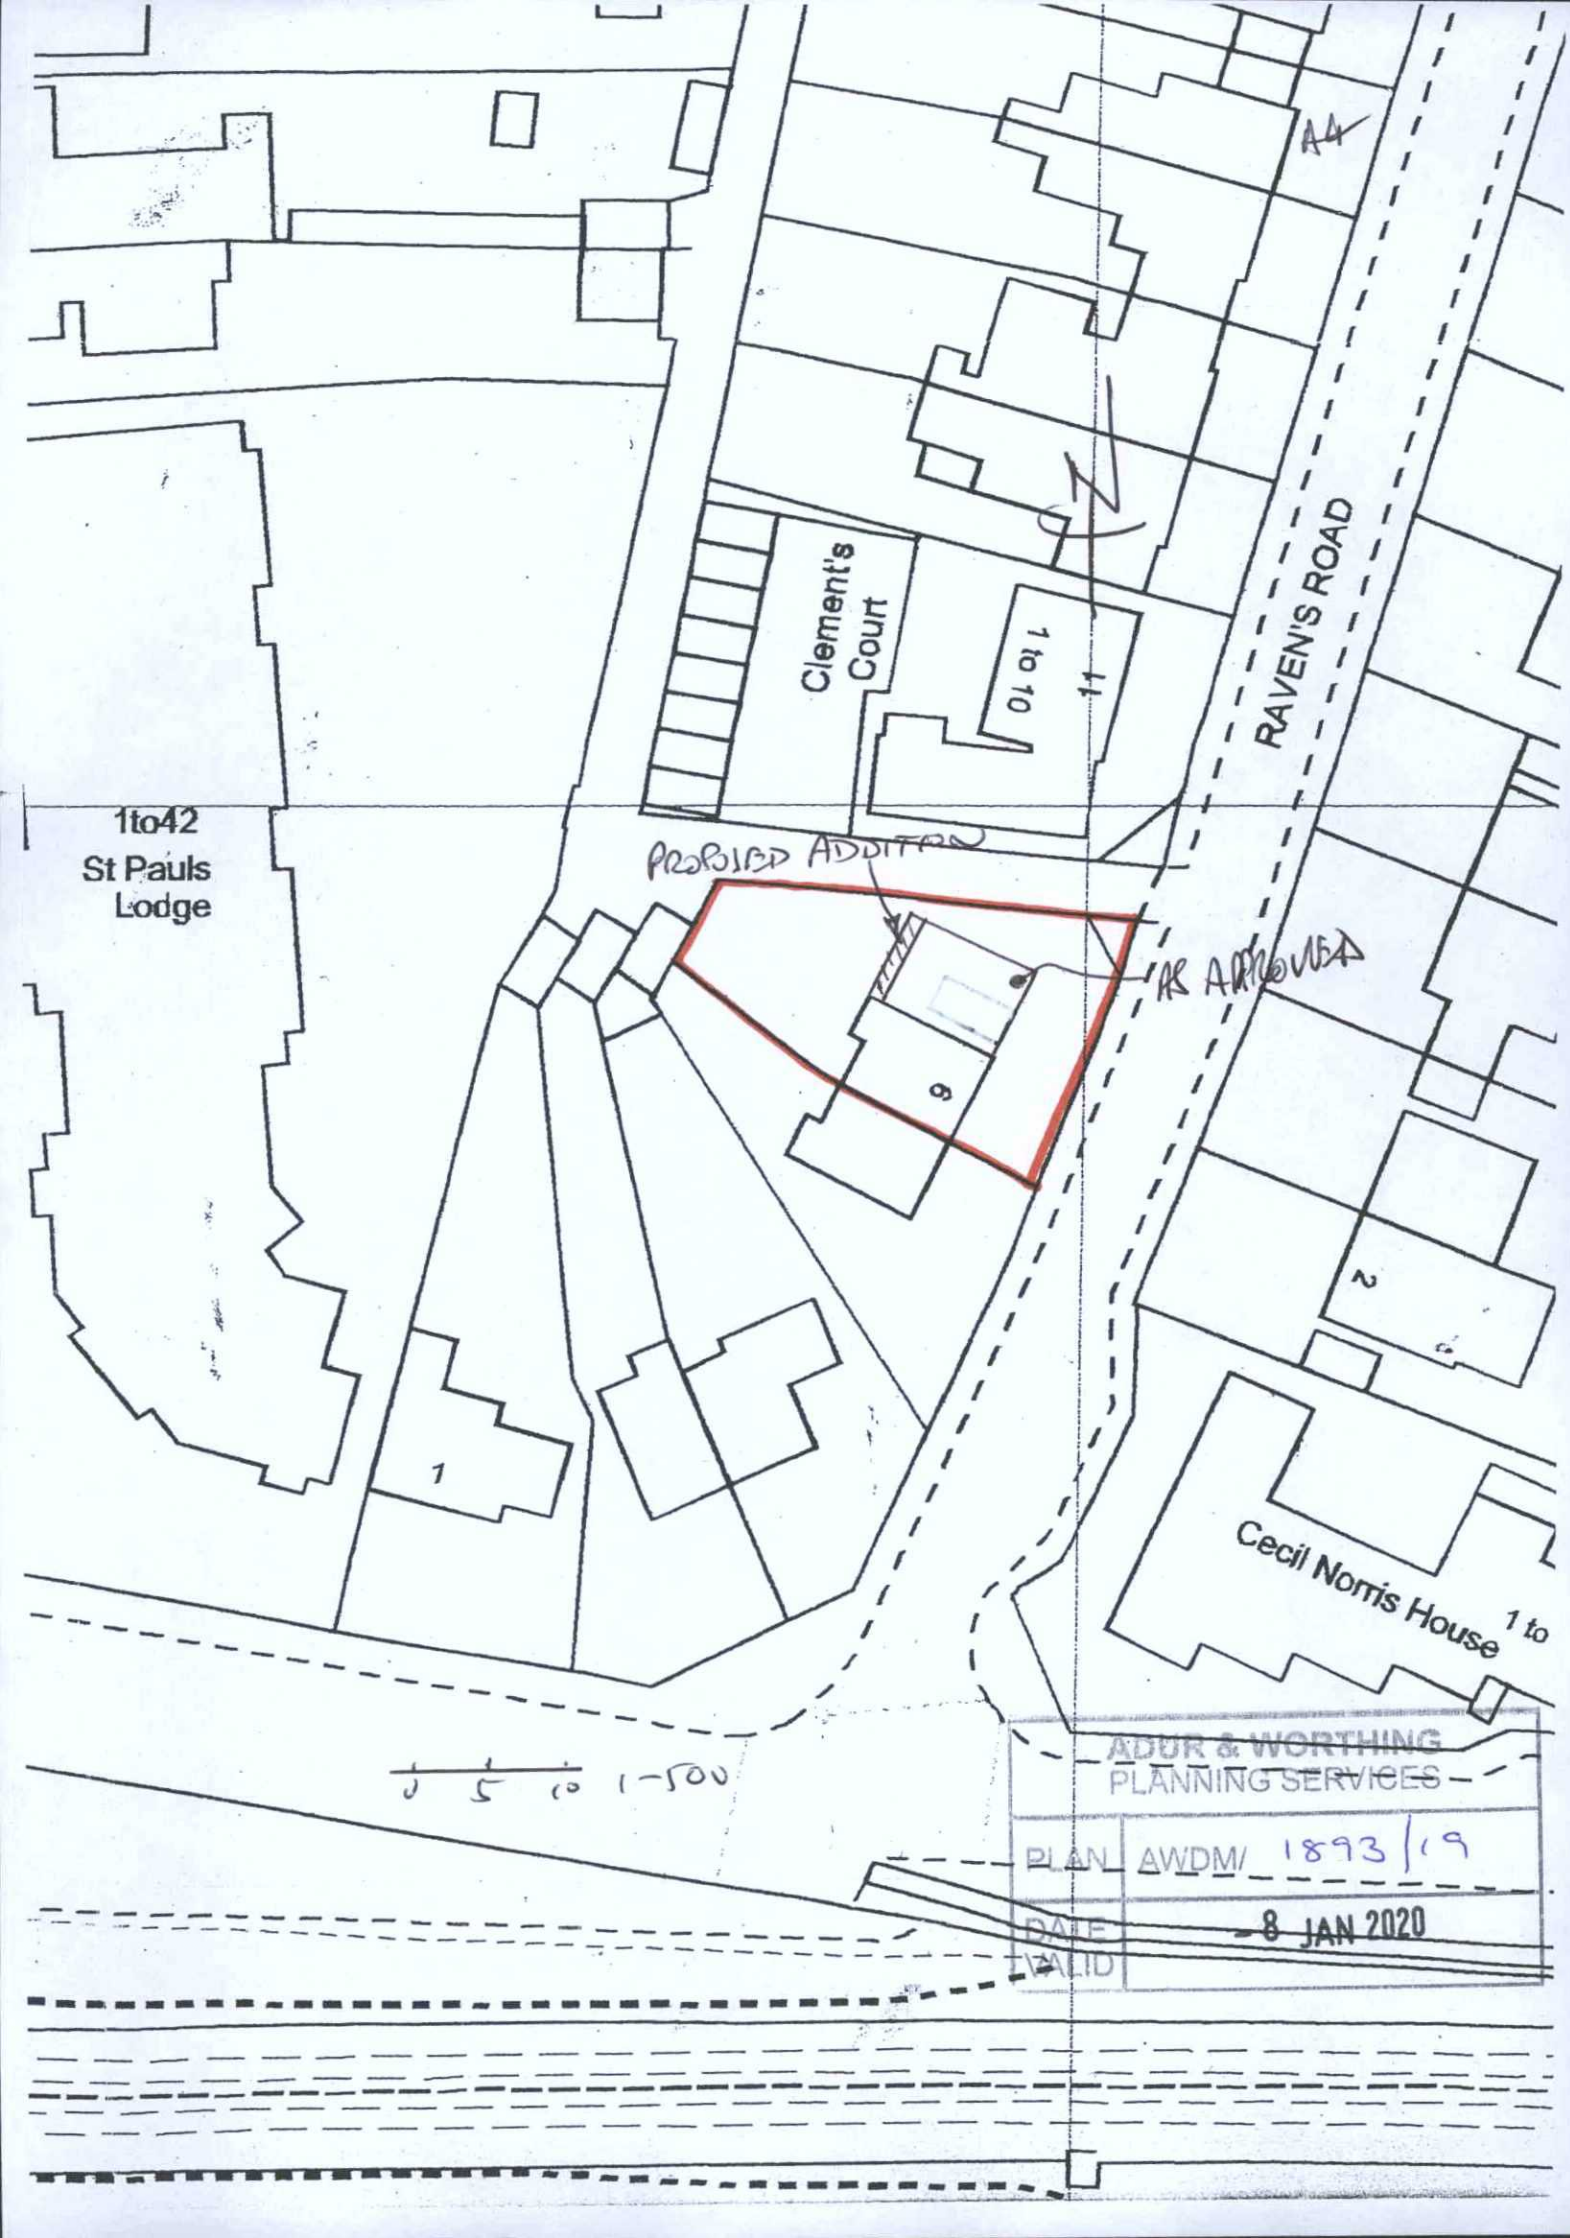
A4
Clement's Court
1 to 10
11
RAVEN'S ROAD
1to42
St Pauls
Lodge
PROPOSED ADDITION
AS APPROVED
9
2
1
Cecil Norris House
1 to
1:500
ADUR & WORTHING
PLANNING SERVICES
PLAN AWDM/ 1893/19
DATE VALID 8 JAN 2020