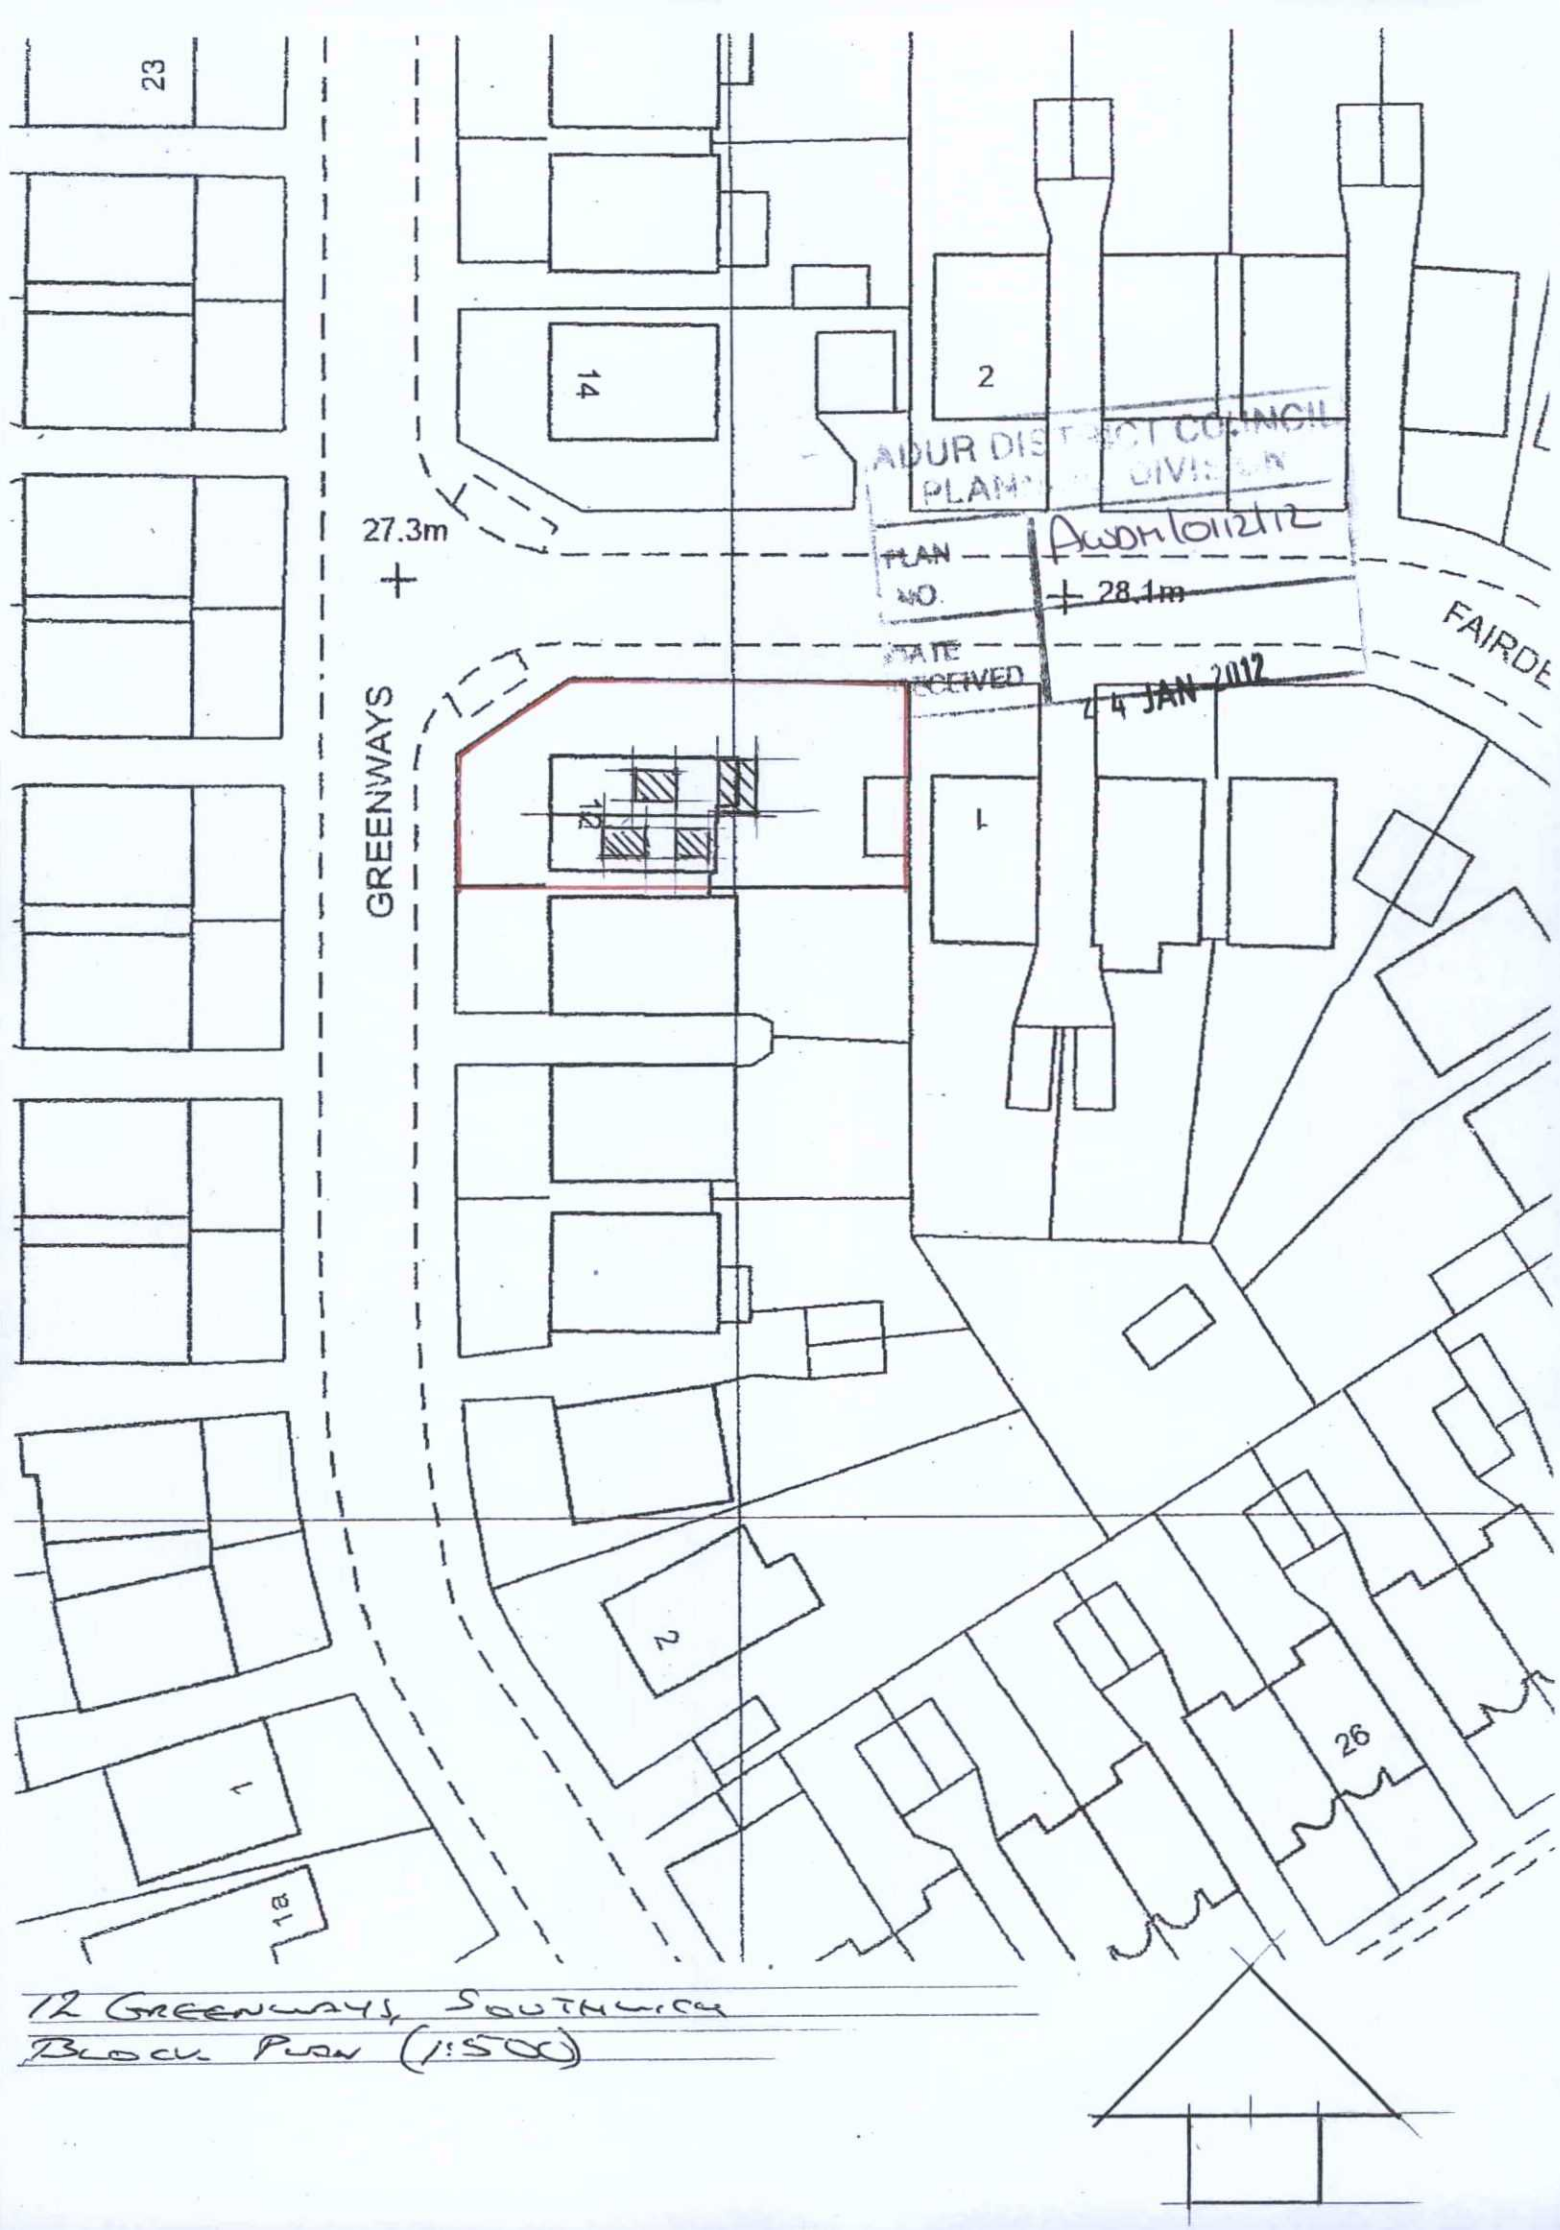

12 GREENWAYS, SOUTHWICK
BLOCK PLAN (1:500)