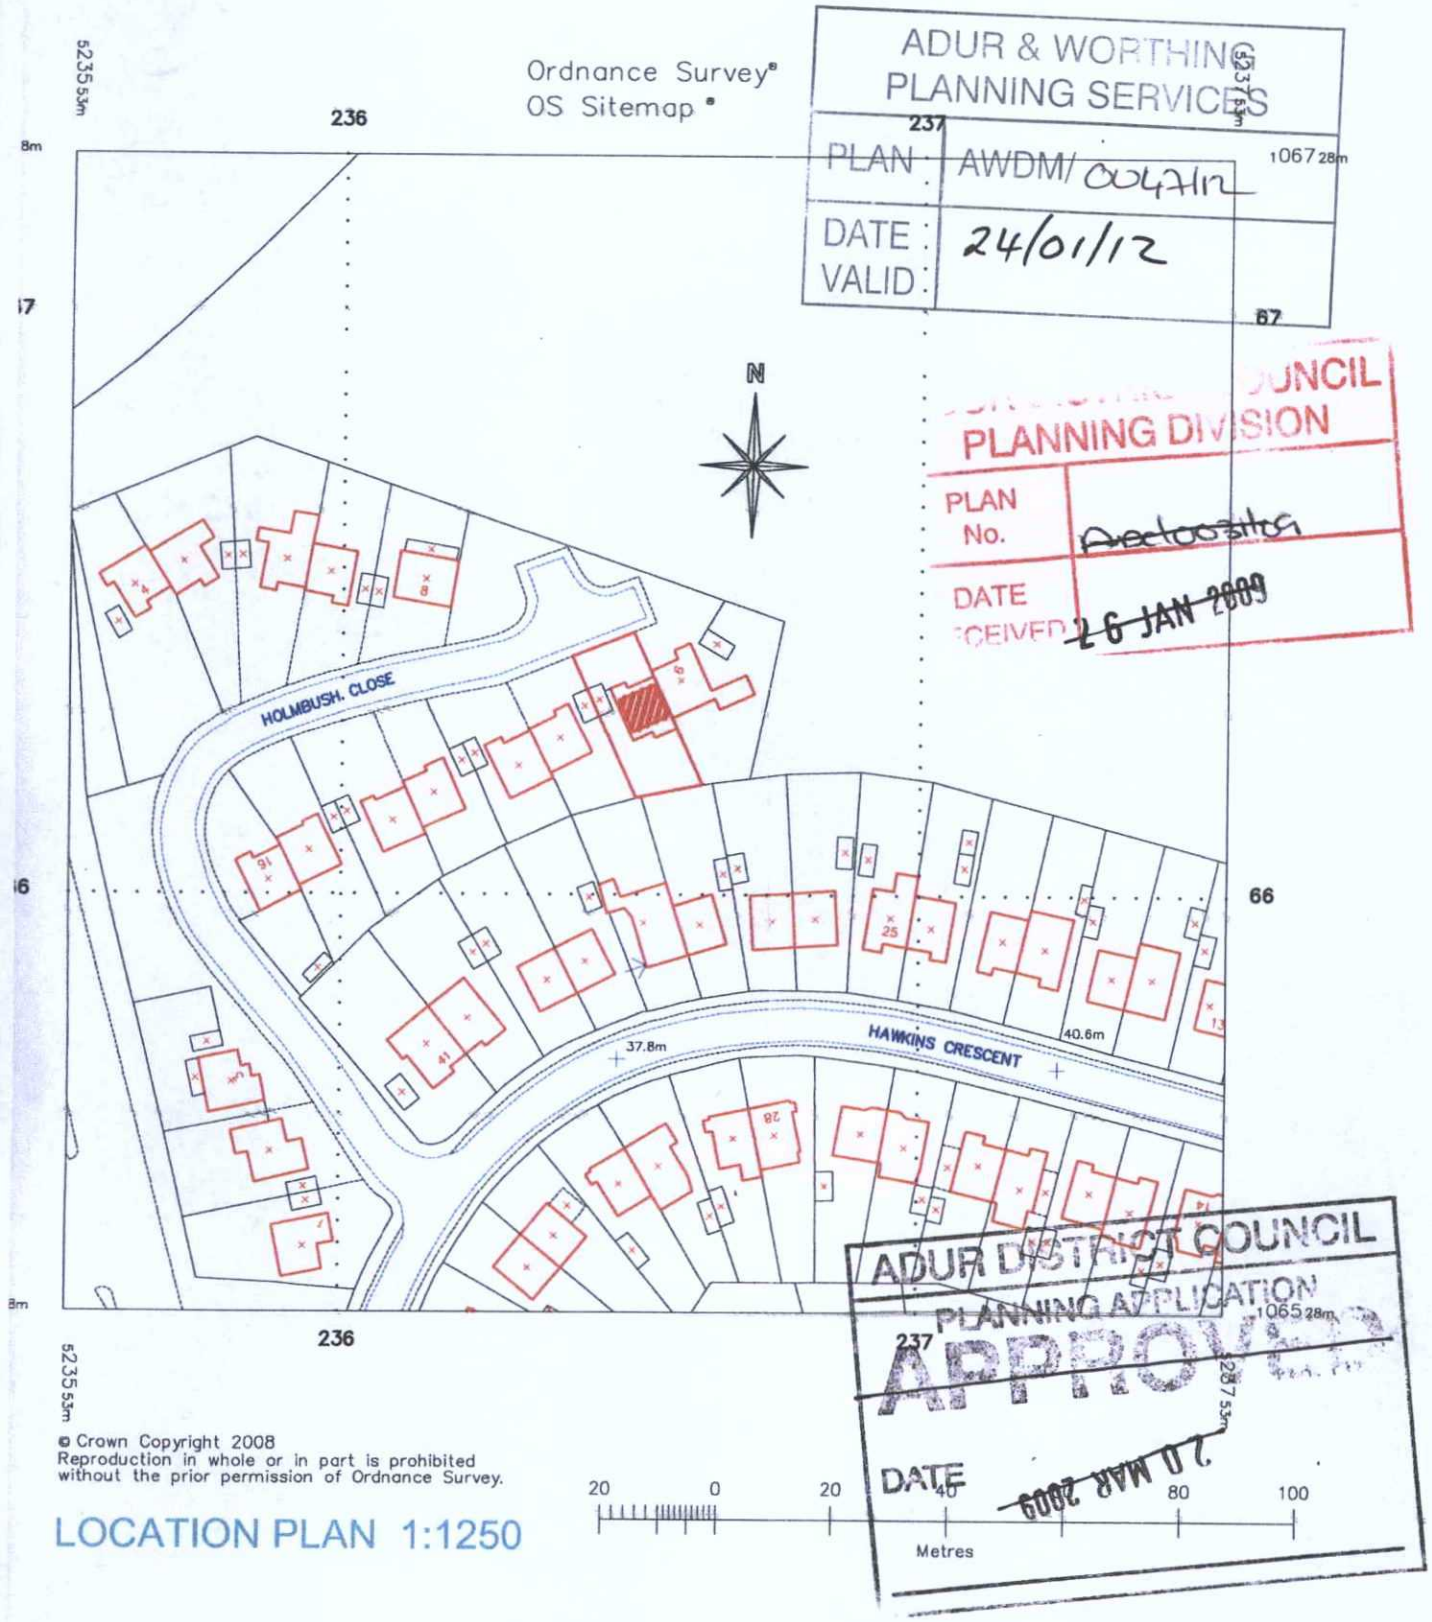


ADUR & WORTHING PLANNING SERVICES
PLAN: AWDM/0047/12
DATE VALID: 24/01/12

PLANNING DIVISION
PLAN No. Aerial photos
DATE RECEIVED 26 JAN 2009

ADUR DISTRICT COUNCIL
PLANNING APPLICATION
APPROVED
DATE 20 MAR 2009

© Crown Copyright 2008
Reproduction in whole or in part is prohibited without the prior permission of Ordnance Survey.

20 0 20 40 60 80 100
Metres

LOCATION PLAN 1:250

bradford & thomas
chartered architects

214 high street lewes e sussex bn7 2nh
01273 480737
ecotects@aol.com www.ecotects.com
© copyright bradford & thomas

project
PROPOSED LOFT CONVERSION -
10 HOLMBUSH CLOSE
SHOREHAM
EAST SUSSEX

drawing
SITE BLOCK & LOCATION PLANS

client
MR K. CONNOLLY

scale	date	drawing no.	rev.	drawn by
1:500 & 1:1250 @ A3	01.12.08.	578/02	-	J.G.