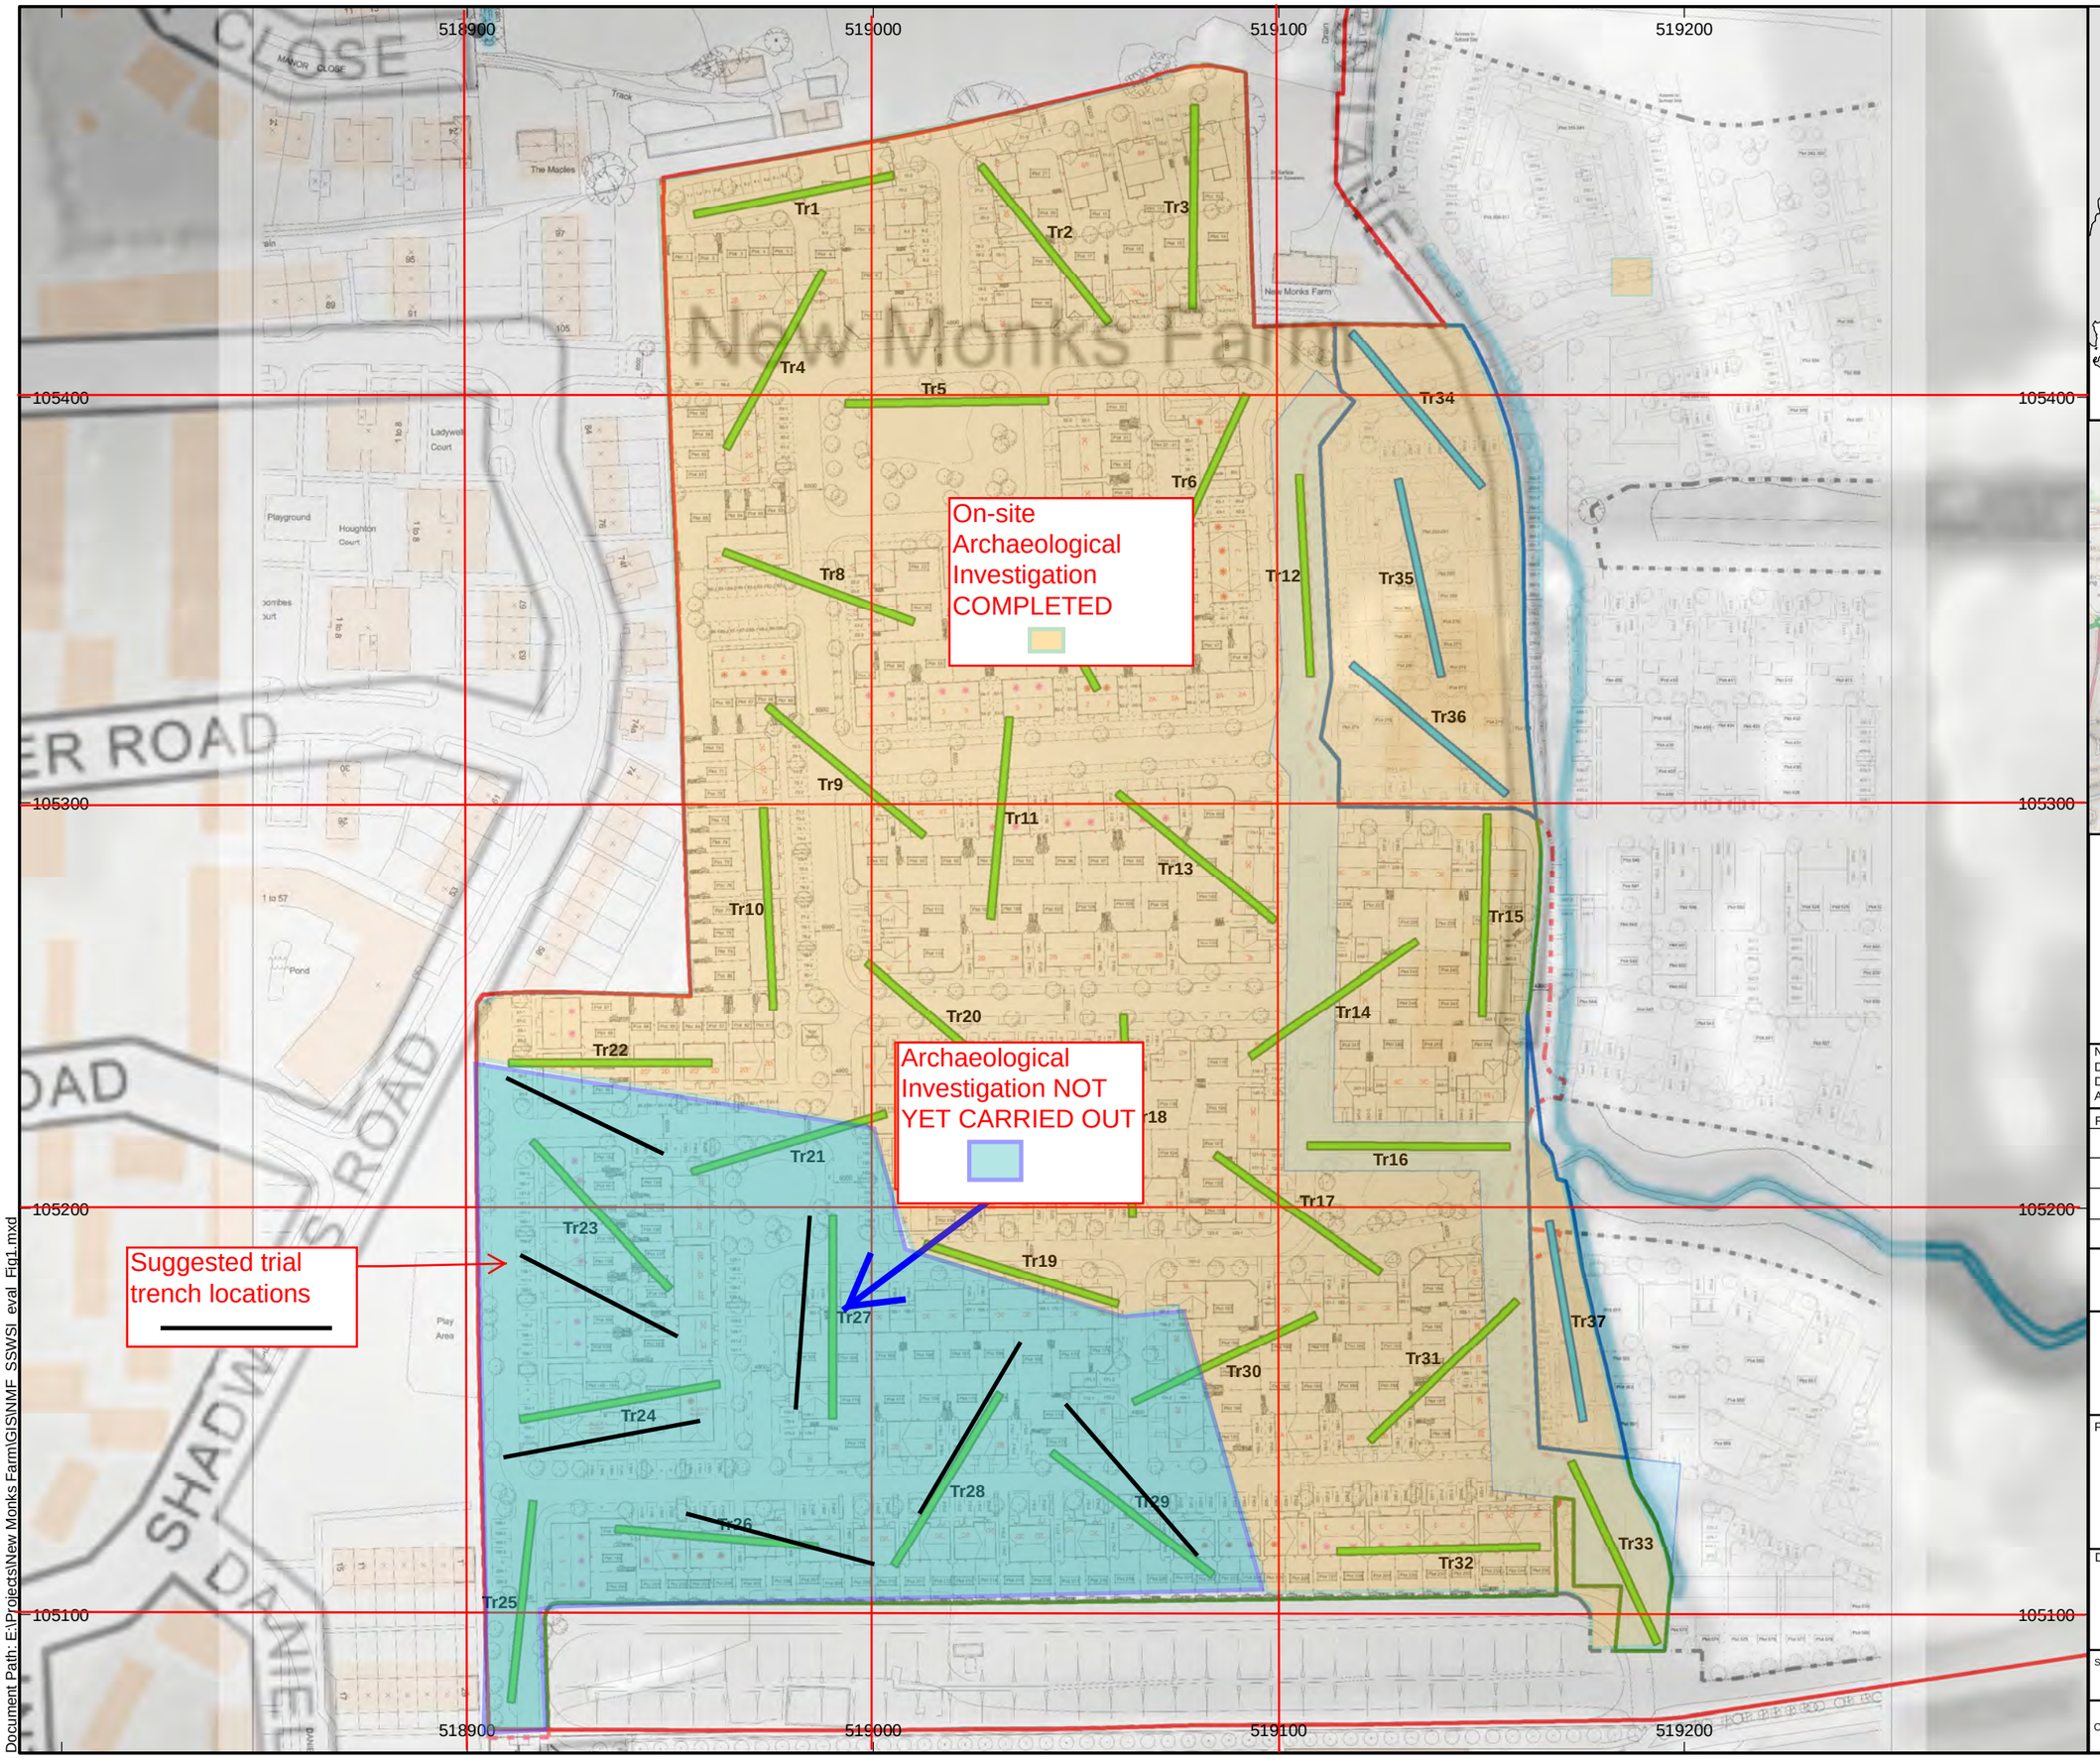

Notes:
Do not scale from this drawing.
Do not set out from this drawing.
All dimension are in metres.

Revision:	Description of revision:	Rev. by:	Rev. date:	Checked:

PCA HERITAGE

50 Liverpool Street, London EC2M 7PY
Tel: 020 3793 4236 Mobile: 07795 608034
Email: admin@pcaheritage.co.uk

Project name and number:

New Monks Farm
Lancing
PCAH 10007

Drawing title and number:

Site location and trench layout
Drawing 10007/011

Status:	Revision:	Scale:	Date:	Drawn by:	Checked by:
I	0	1:1,500 at A3	26/02/18	JG	AS

Contains Ordnance Survey data ©Crown copyright and database right 2018
Contains Survey Open Data ©Environment Agency copyright and database right 2018
Based on OSP Architecture dwg. no. 16019-P102-C

Document Path: E:\Projects\New Monks Farm\GIS\NMF_SSWSI_eval_Fig1.mxd