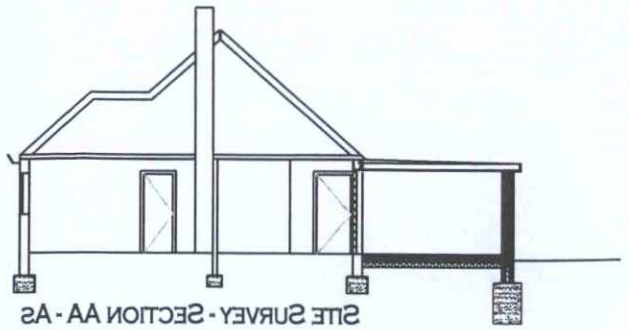

SITE SURVEY - SECTION AA - AS PROPOSED

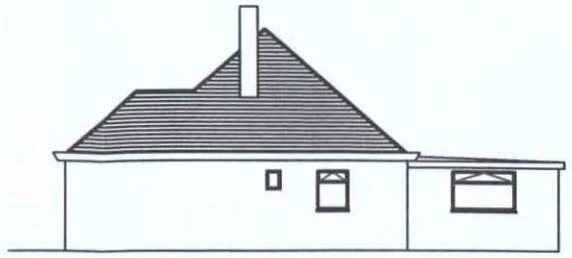

SITE SURVEY - SOUTH FACING ELEVATION - AS PROPOSED

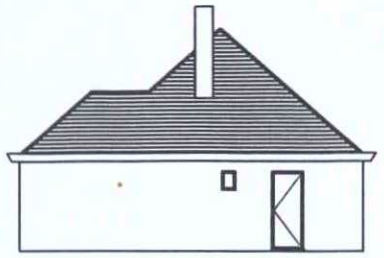

SITE SURVEY - SOUTH FACING ELEVATION - AS EXISTING

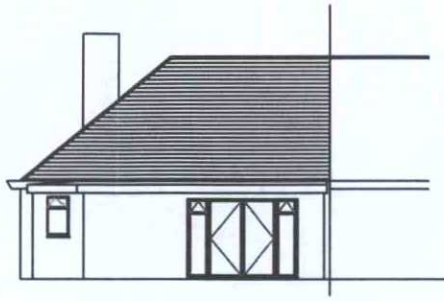

SITE SURVEY - WEST FACING ELEVATION - AS PROPOSED

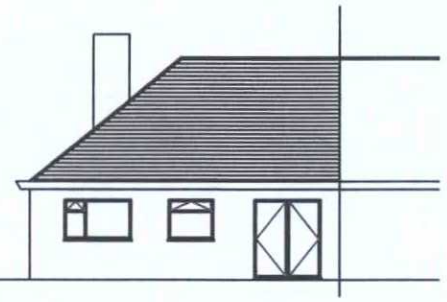

SITE SURVEY - WEST FACING ELEVATION - AS EXISTING

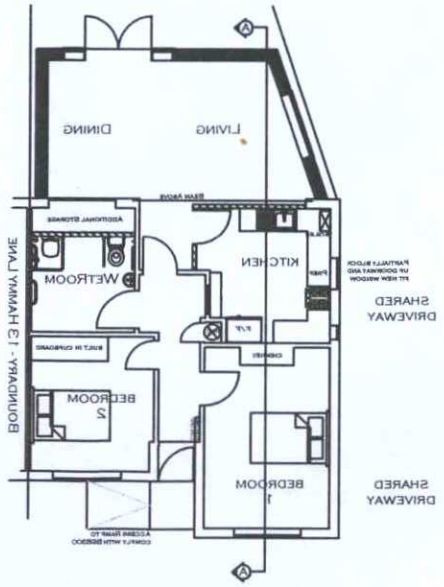

SITE SURVEY - GROUND FLOOR PLAN - AS PROPOSED

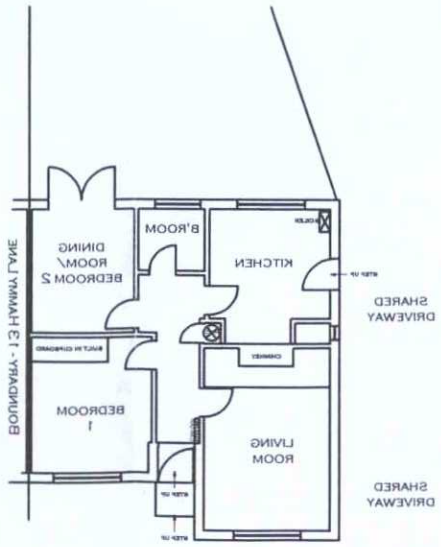

SITE SURVEY - GROUND FLOOR PLAN - AS EXISTING

SCALE 1:100@A3

Architect/Client:

Mr & Mrs Cooper

Project:

11 Hammy Lane
Shoreham

Title:

Existing & Proposed Rear Extension
Notification of a Proposed Larger Extension Application

Scale	Date	Drawn	Checked	Approval
1:200@A3	29/10/2015	DC	TG	DC

Issue Status

Preliminary | Information | Tender | For Use | Record

Drawing No. | Revision

ADUR & WORTHING
PLANNING SERVICES
PLAN | AWDM/ 1874/15
DATE VALID | - 4 JAN 2016